Existing Principal (East) Elevation
1:50

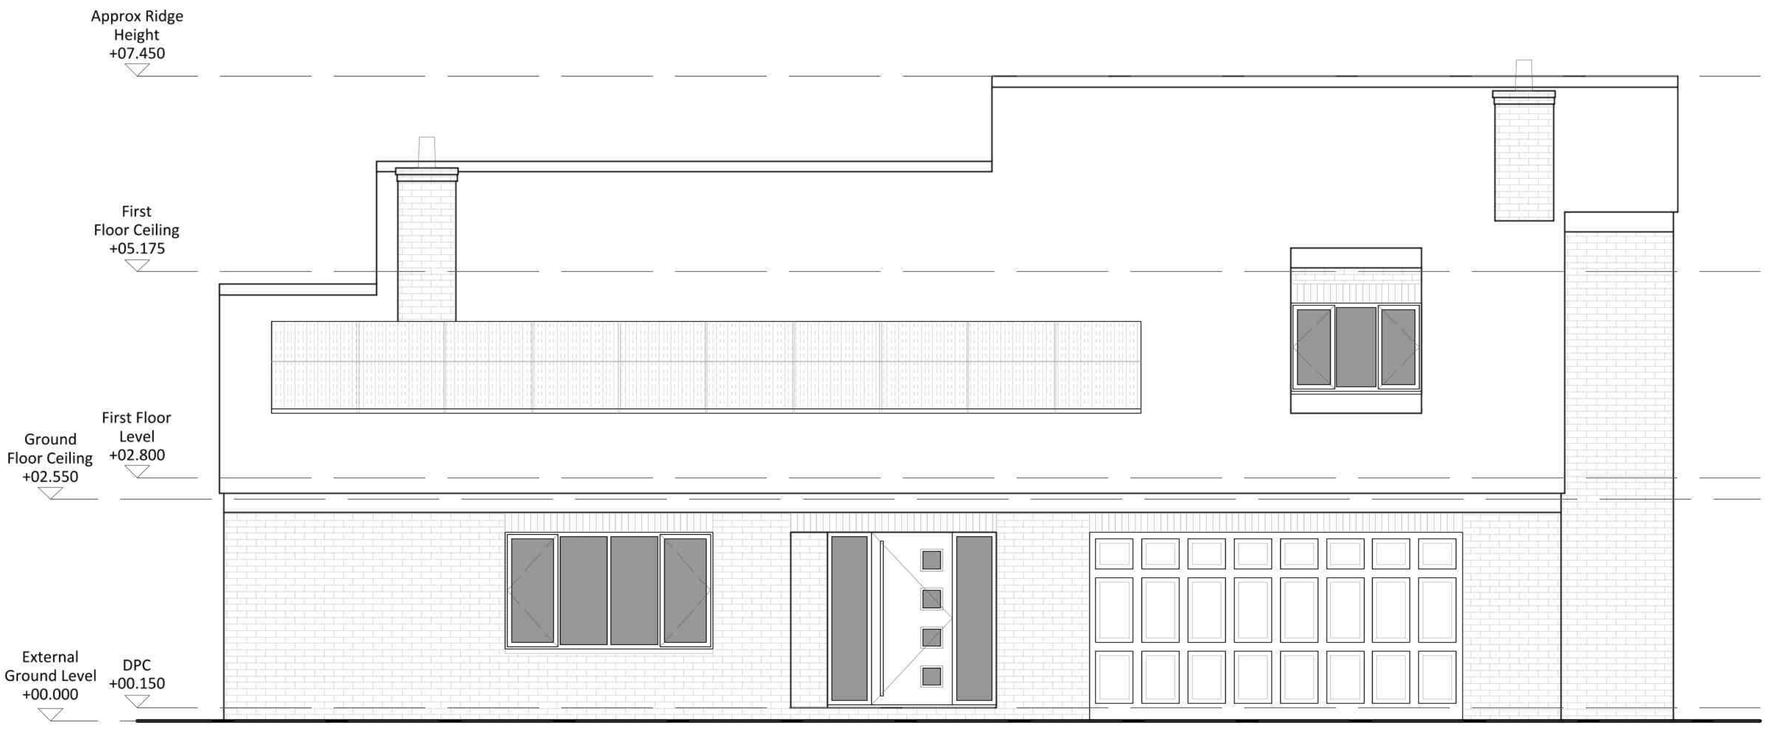

External ground level varies

Existing Side (South) Elevation
1:50



External ground level varies

Existing Side (North) Elevation
1:50

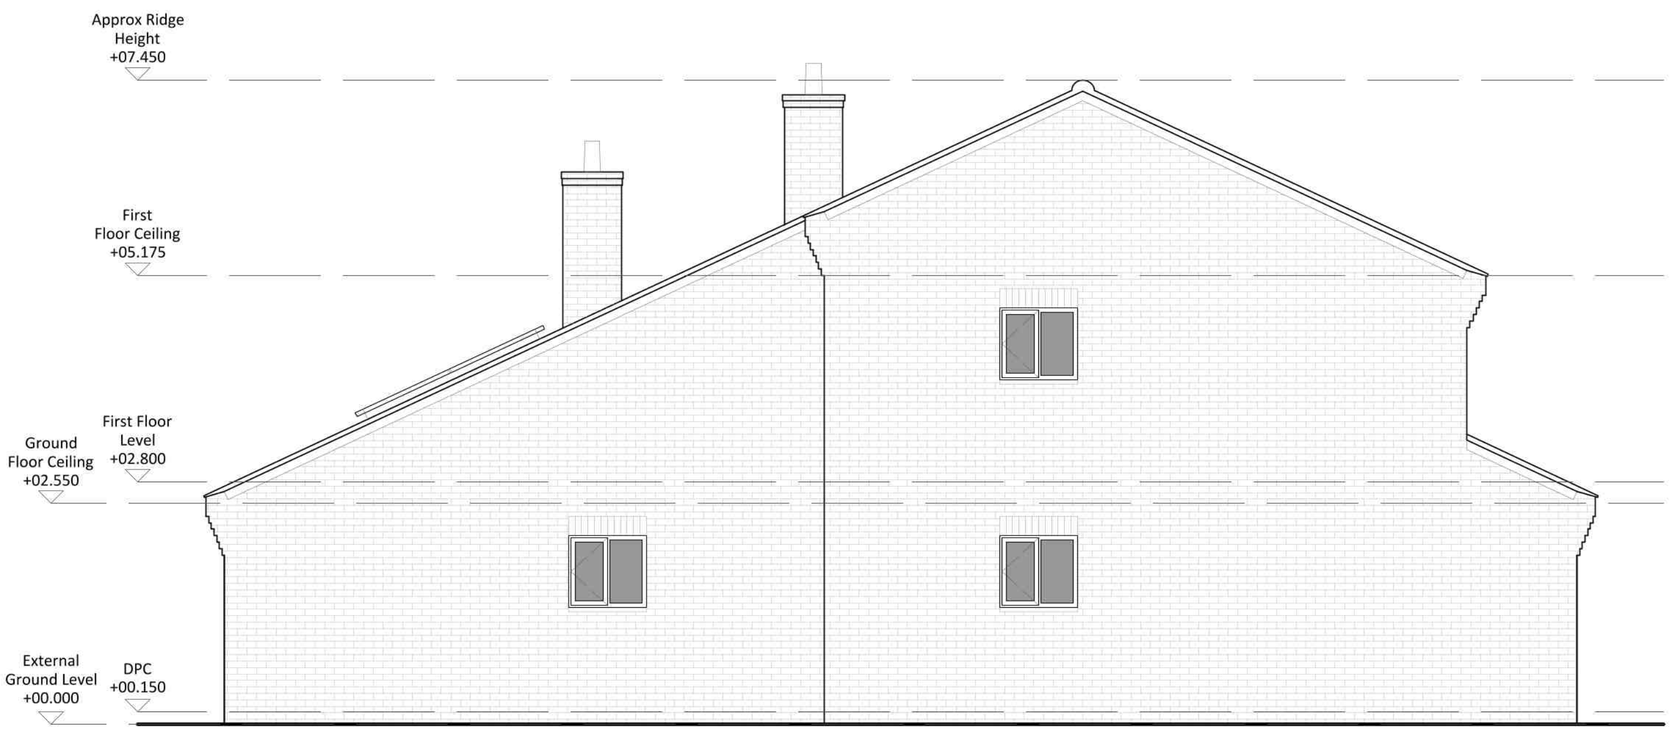

External ground level varies

1:50 Scale Bar

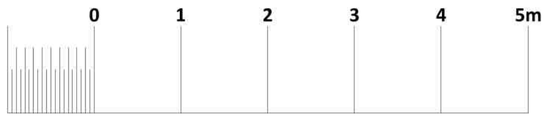

James Wollerton Architecture.

NOTES:
The level of information in this drawing is in relation to submitting a PLANNING APPLICATION.

The information shown should not be used for any purpose (such as building regulations, costing or construction) unless permission is expressly granted by the client / James Wollerton Architecture.

Responsibility for Party Wall and Rights to Light lay with the client.

ALL dimensions should be checked on site.

This drawing is subject to copyright.

Address:	19 Meadow Close, Stilton, PE7 3FG
DWG Title:	Existing Principal & Side Elevations
DWG No:	2025-270-04_PA
Date:	09-06-2025
Scale:	1:50 @ A1 / 1:100 @ A3
Revision:	N/A