


Existing Roof and Floor Plans.

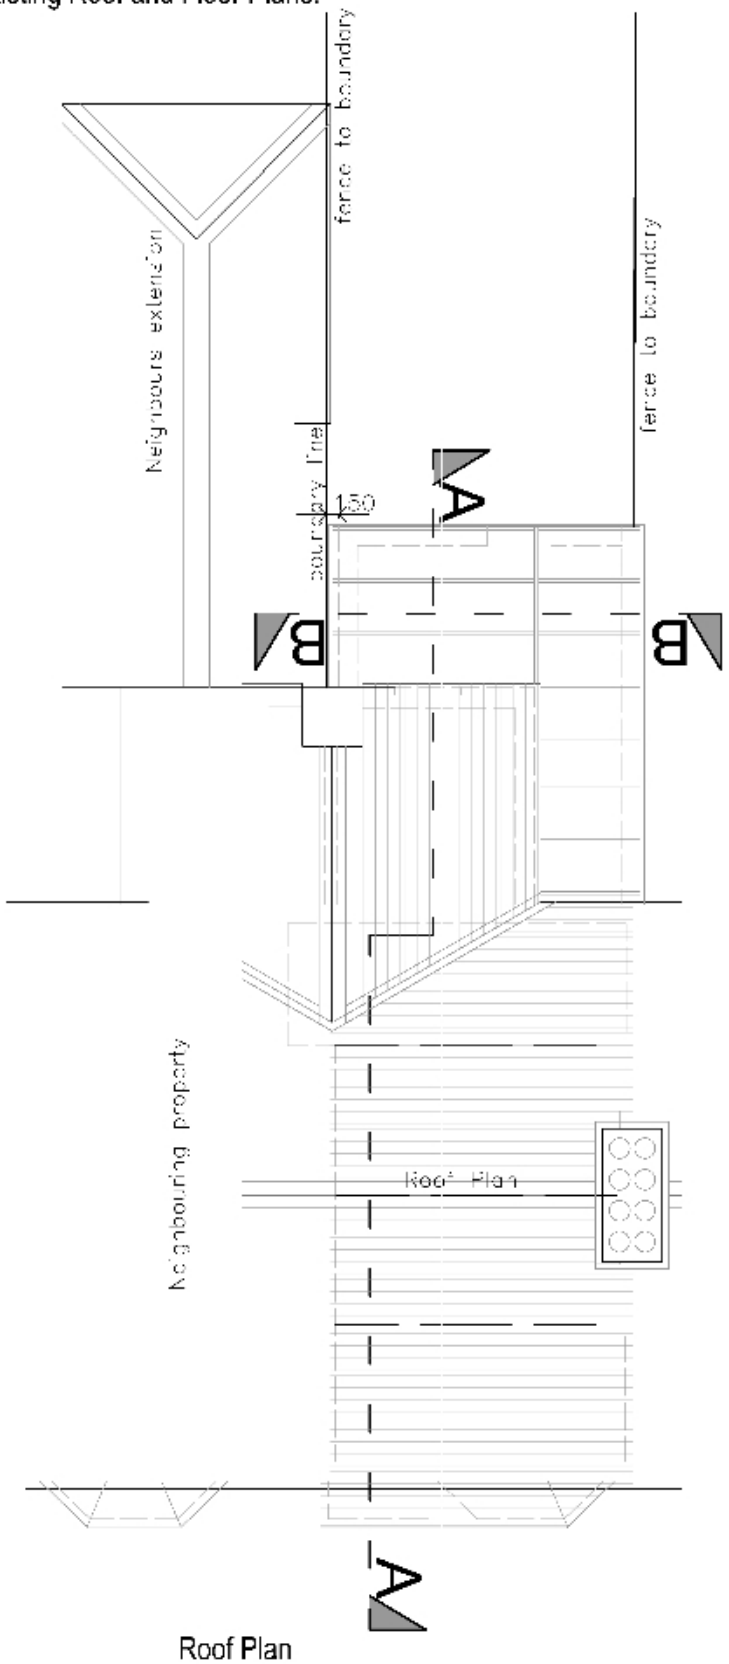


Roof Plan

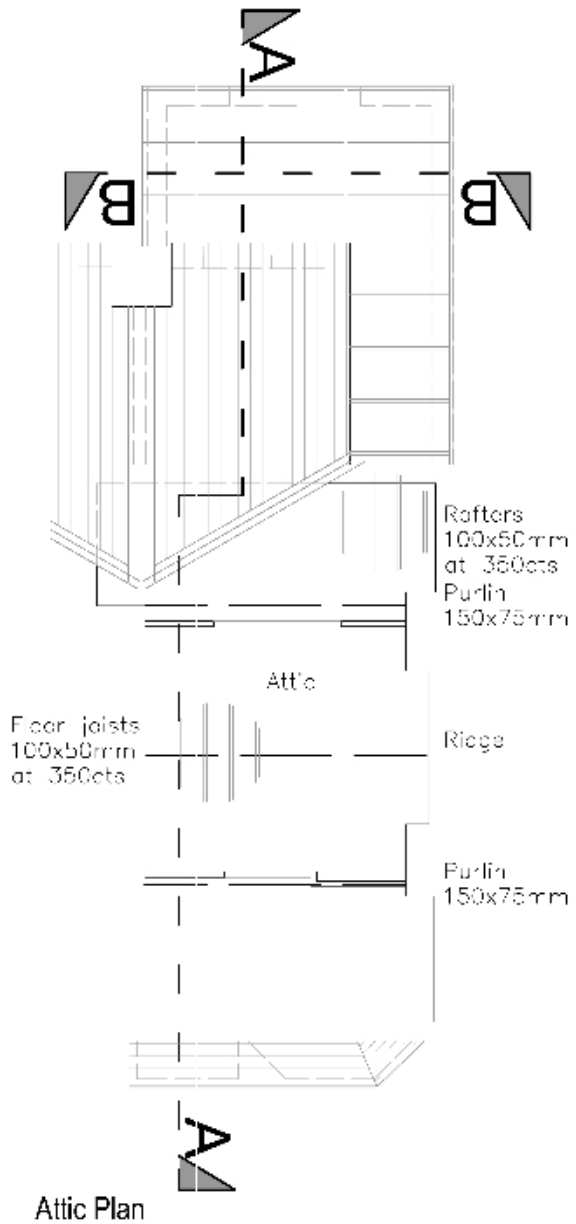

Attic Plan

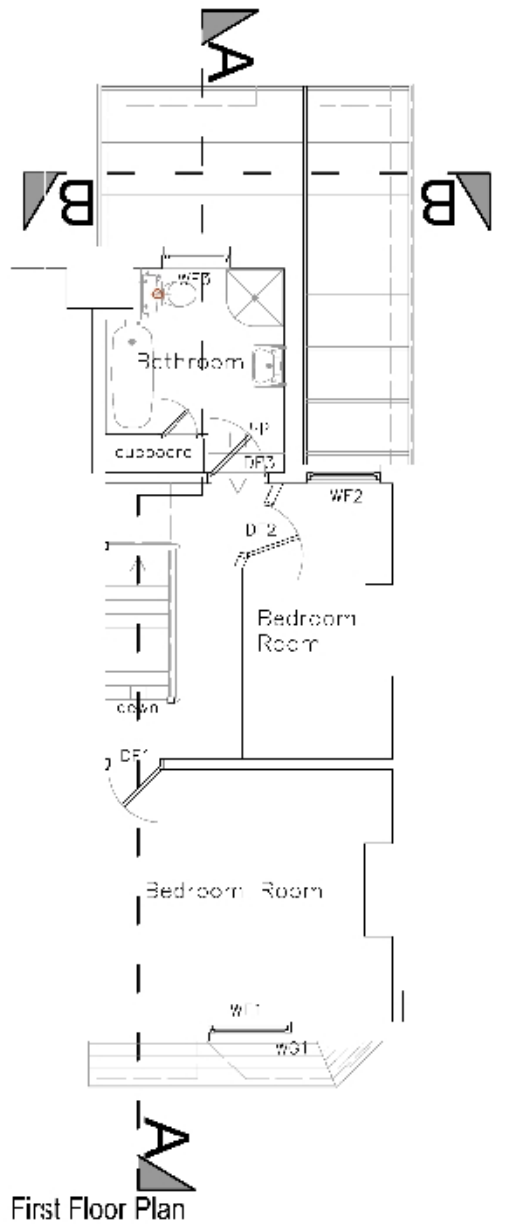

First Floor Plan

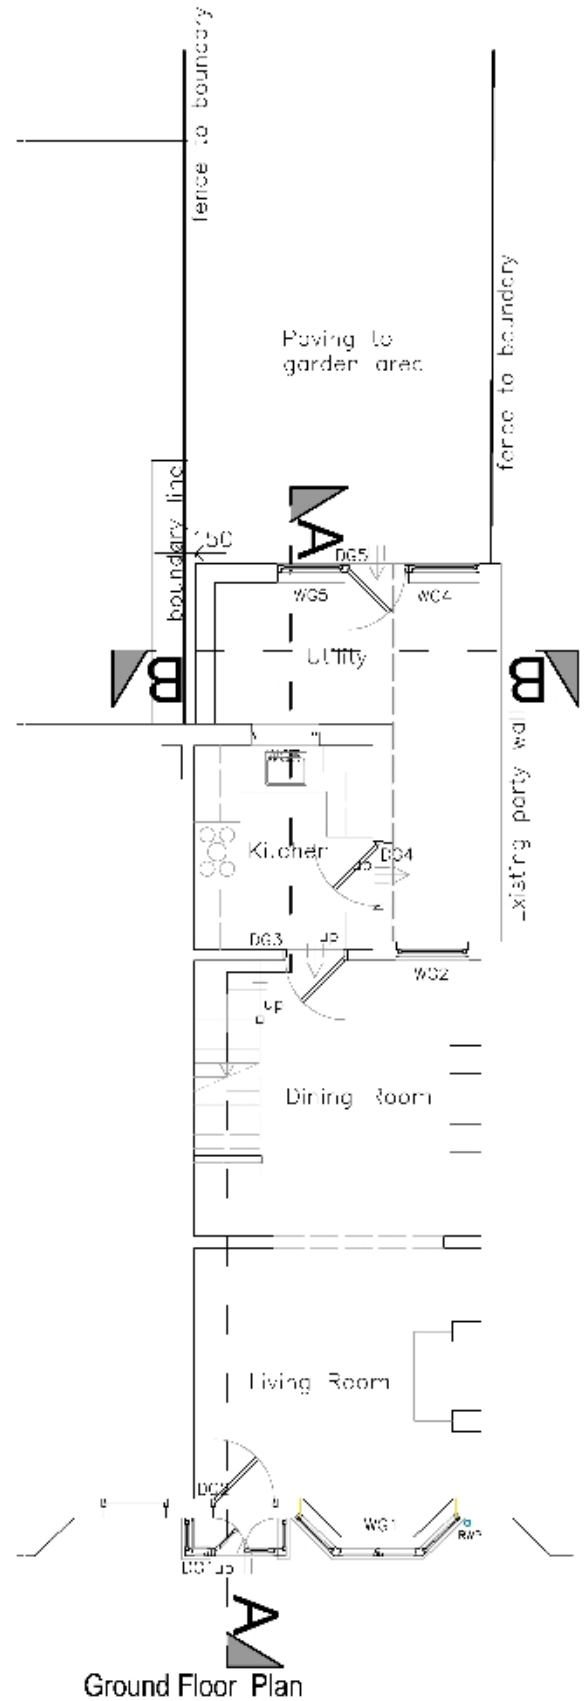

Ground Floor Plan

0m 1m 2m 3m 4m 5m @1:100 scale 10m

NOTES
© 2025 This document must not be reproduced without the written consent of Daniel Bland Upland Architecture.
Unless indicated this drawing is for information only. Daniel Bland Upland Architecture accepts no liability for use of this drawing by parties other than the party for whom it was prepared or for purposes other than those for which it was prepared.
Do not scale from this drawing. All dimensions to be checked prior to work commencing on site.

Revision History
A. 28/01/25 Neighbours extension and garden boundaries added.
B. 03/03/25 Boundary dimension added to western boundary, along the eastern boundary is an existing party wall built across the boundary line.

Daniel Bland
UPLAND ARCHITECTURE

T 07595 512691
Daniel@uplandarchitect.co.uk
www.uplandarchitect.co.uk

ACKERMAN STREET, EATON SOCON, ST NEOTS
HOUSE EXTENSION AND ALTERATIONS

As Existing Roof and Floor Plans
Scale: scale 1:100 @A3
Drawing ref: 176/02 Rev: B