


Proposed Extension and Internal Alterations

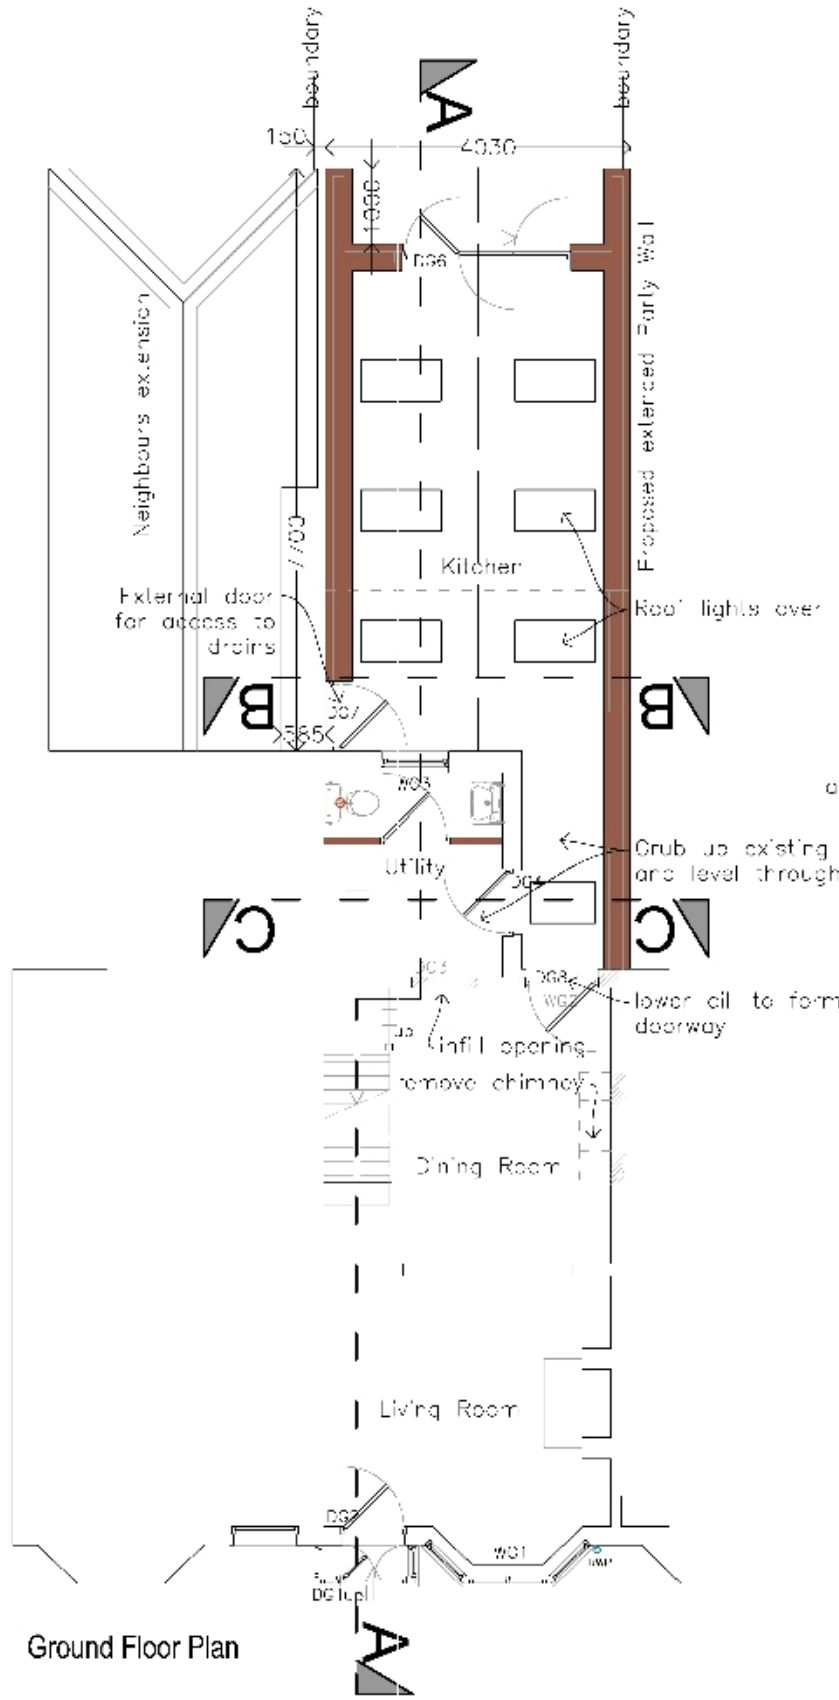


Ground Floor Plan

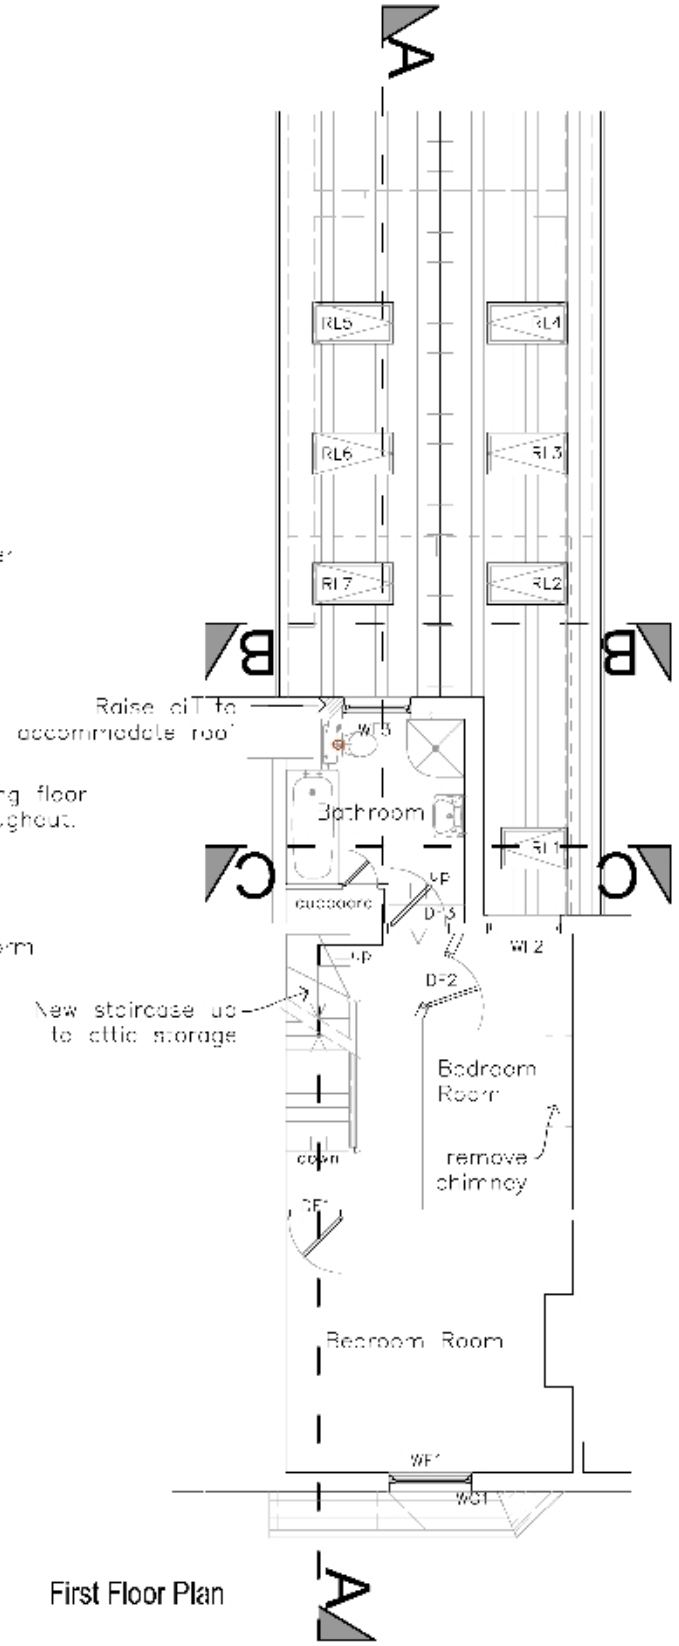

First Floor Plan

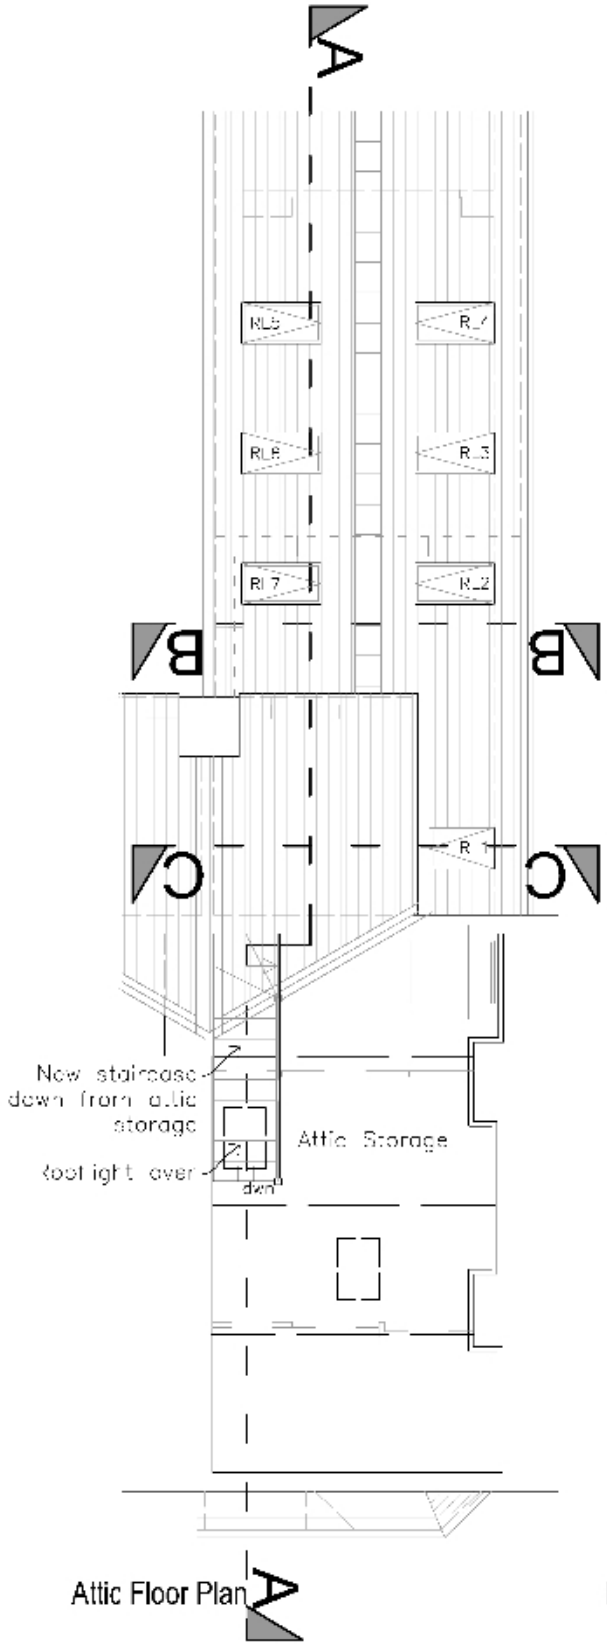

Attic Floor Plan

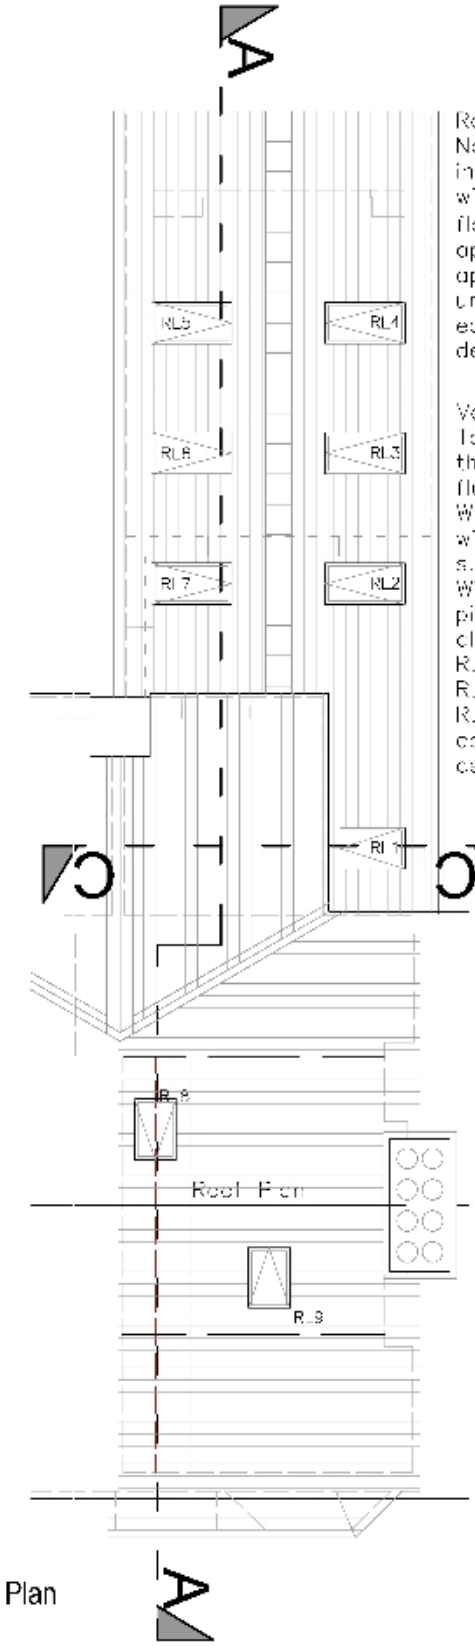

Roof Plan

Roof covering.
Natural slate to roof laid in diminishing courses, with stepped lead flashing's, soakers and apron to abutments as appropriate. Slate undercloak detail to eaves, pointed verge detail to gable.

Velux Rooflights.
To be fitted between the rafters and finish flush with the roof line. Windows to be fitted with a lead flashing kit supplied manufacturer. Windows to be centre pivot for ease of cleaning.
R_1 ref CK01
R_2–7 ref CK06
R_8 and 9 CK04 conservation type with central glazing bar.

NOTES
© 2025 This document must not be reproduced without the written consent of Daniel Bland Upland Architecture.
Unless indicated this drawing is for information only. Daniel Bland Upland Architecture accepts no liability for use of this drawing by parties other than the party for whom it was prepared or for purposes other than those for which it was prepared.
Do not scale from this drawing. All dimensions to be checked prior to work commencing on site.

Revision History
A. 10/02/25 General updates to plan. attic floor and roof plans added.
B. 28/10/25 FF plan updated to remove chimney.
C. 05/03/25 Dimension added to western boundary line (150mm - as existing) and eastern boundary annotated as a Party Wall, extending the existing wall line.

0m 1m 2m 3m 4m 5m @1:100 scale 10m

Daniel Bland
UPLAND ARCHITECTURE

T 07595 512691
Daniel@uplandarchitect.co.uk
www.uplandarchitect.co.uk

ACKERMAN STREET, EATON SOCON, ST NEOTS
HOUSE EXTENSION AND ALTERATIONS

Proposed Extension and Alterations - Plans
Scale: scale 1:100 @A3
Drawing ref: 176/05 Rev: **C**