


Proposed Elevations

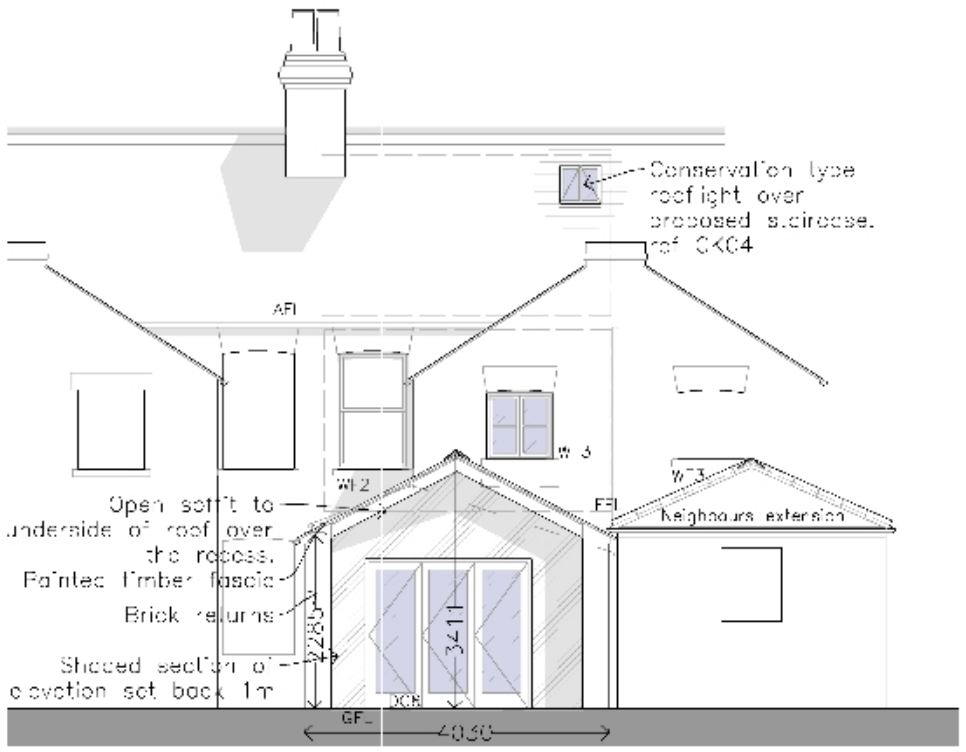


North Elevation

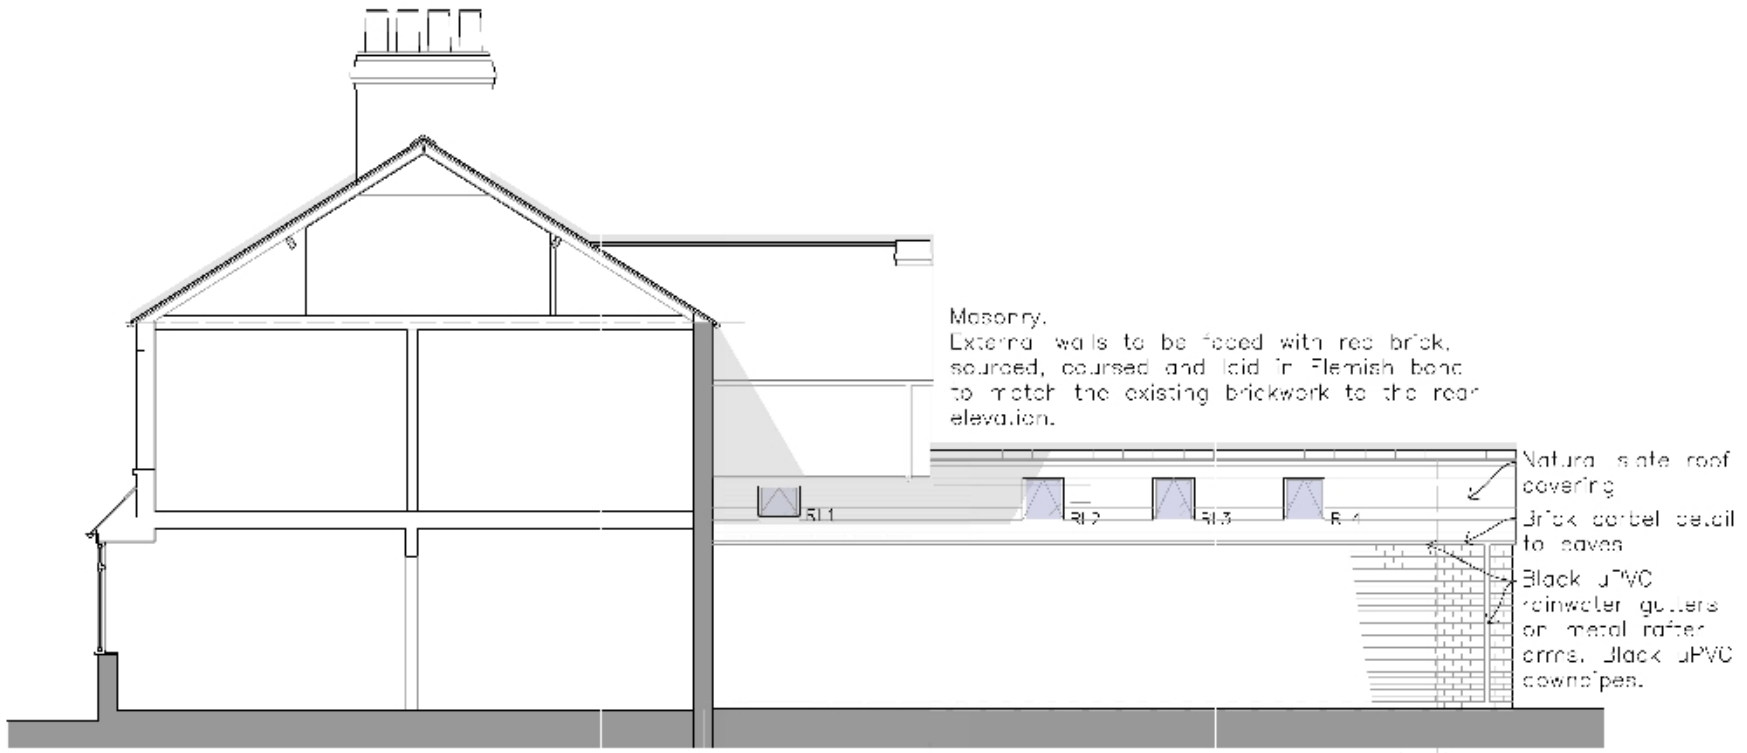

East Elevation - Proposed Extension

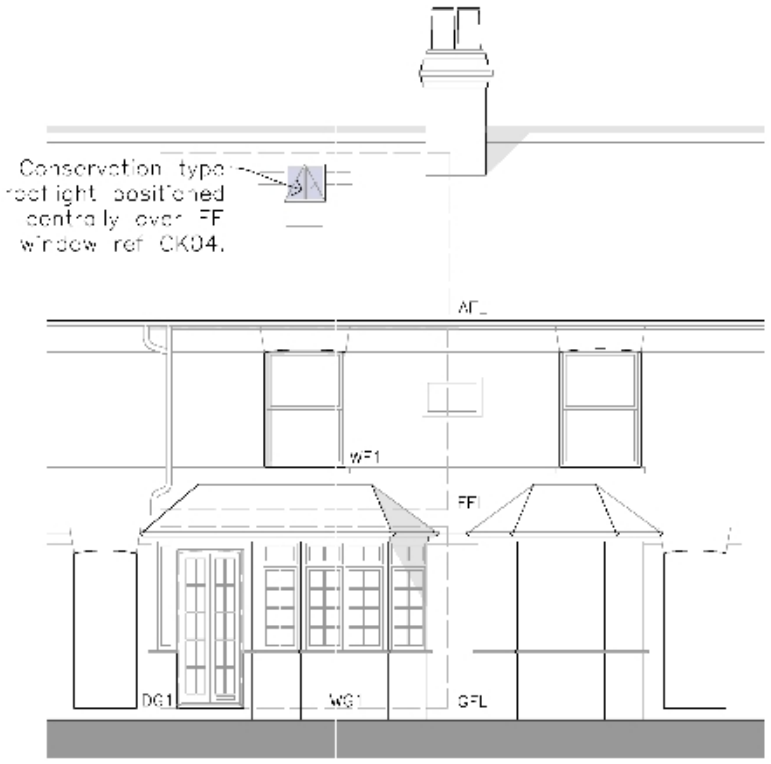

South Elevation

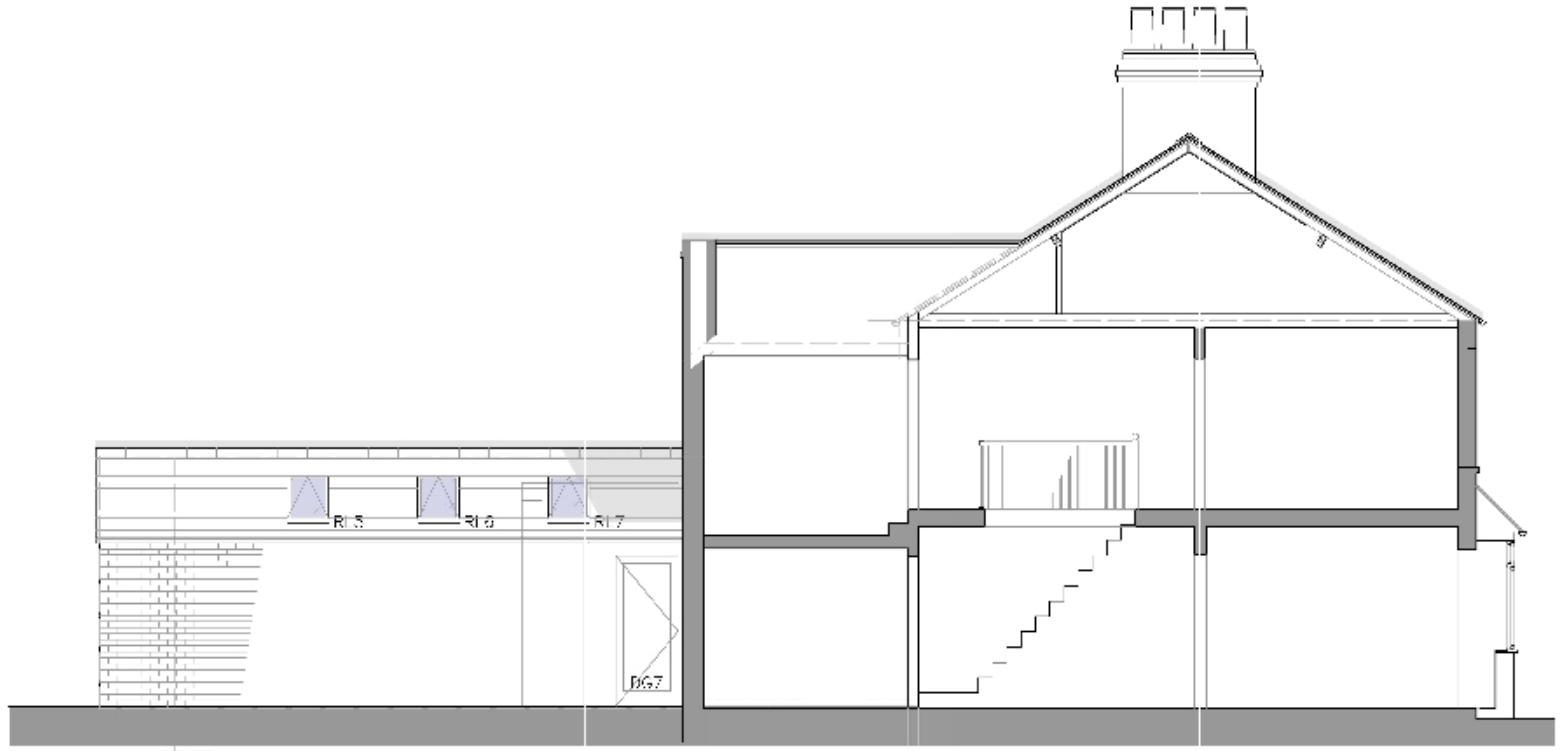

West Elevation - Proposed Extension

NOTES
© 2025 This document must not be reproduced without the written consent of Daniel Bland Upland Architecture.
Unless indicated this drawing is for information only. Daniel Bland Upland Architecture accepts no liability for use of this drawing by parties other than the party for whom it was prepared or for purposes other than those for which it was prepared.
Do not scale from this drawing. All dimensions to be checked prior to work commencing on site.

Revision History
A. 11/02/25 Alternative north elevation omitted, South, East and West elevations added. Sections moved to dwg 176/07.
B. 27/02/25 Outline of neighbours extension added, ridge and eaves height.
C. 05/03/25 East and West elevations labels amended.

0m 1m 2m 3m 4m 5m @1:100 scale 10m

Daniel Bland
UPLAND ARCHITECTURE

T 07595 512691
Daniel@uplandarchitect.co.uk
www.uplandarchitect.co.uk

ACKERMAN STREET, EATON SOCON, ST NEOTS
HOUSE EXTENSION AND ALTERATIONS

Proposed Elevations
Scale: scale 1:100 @A3
Drawing ref: 176/06 Rev: **C**