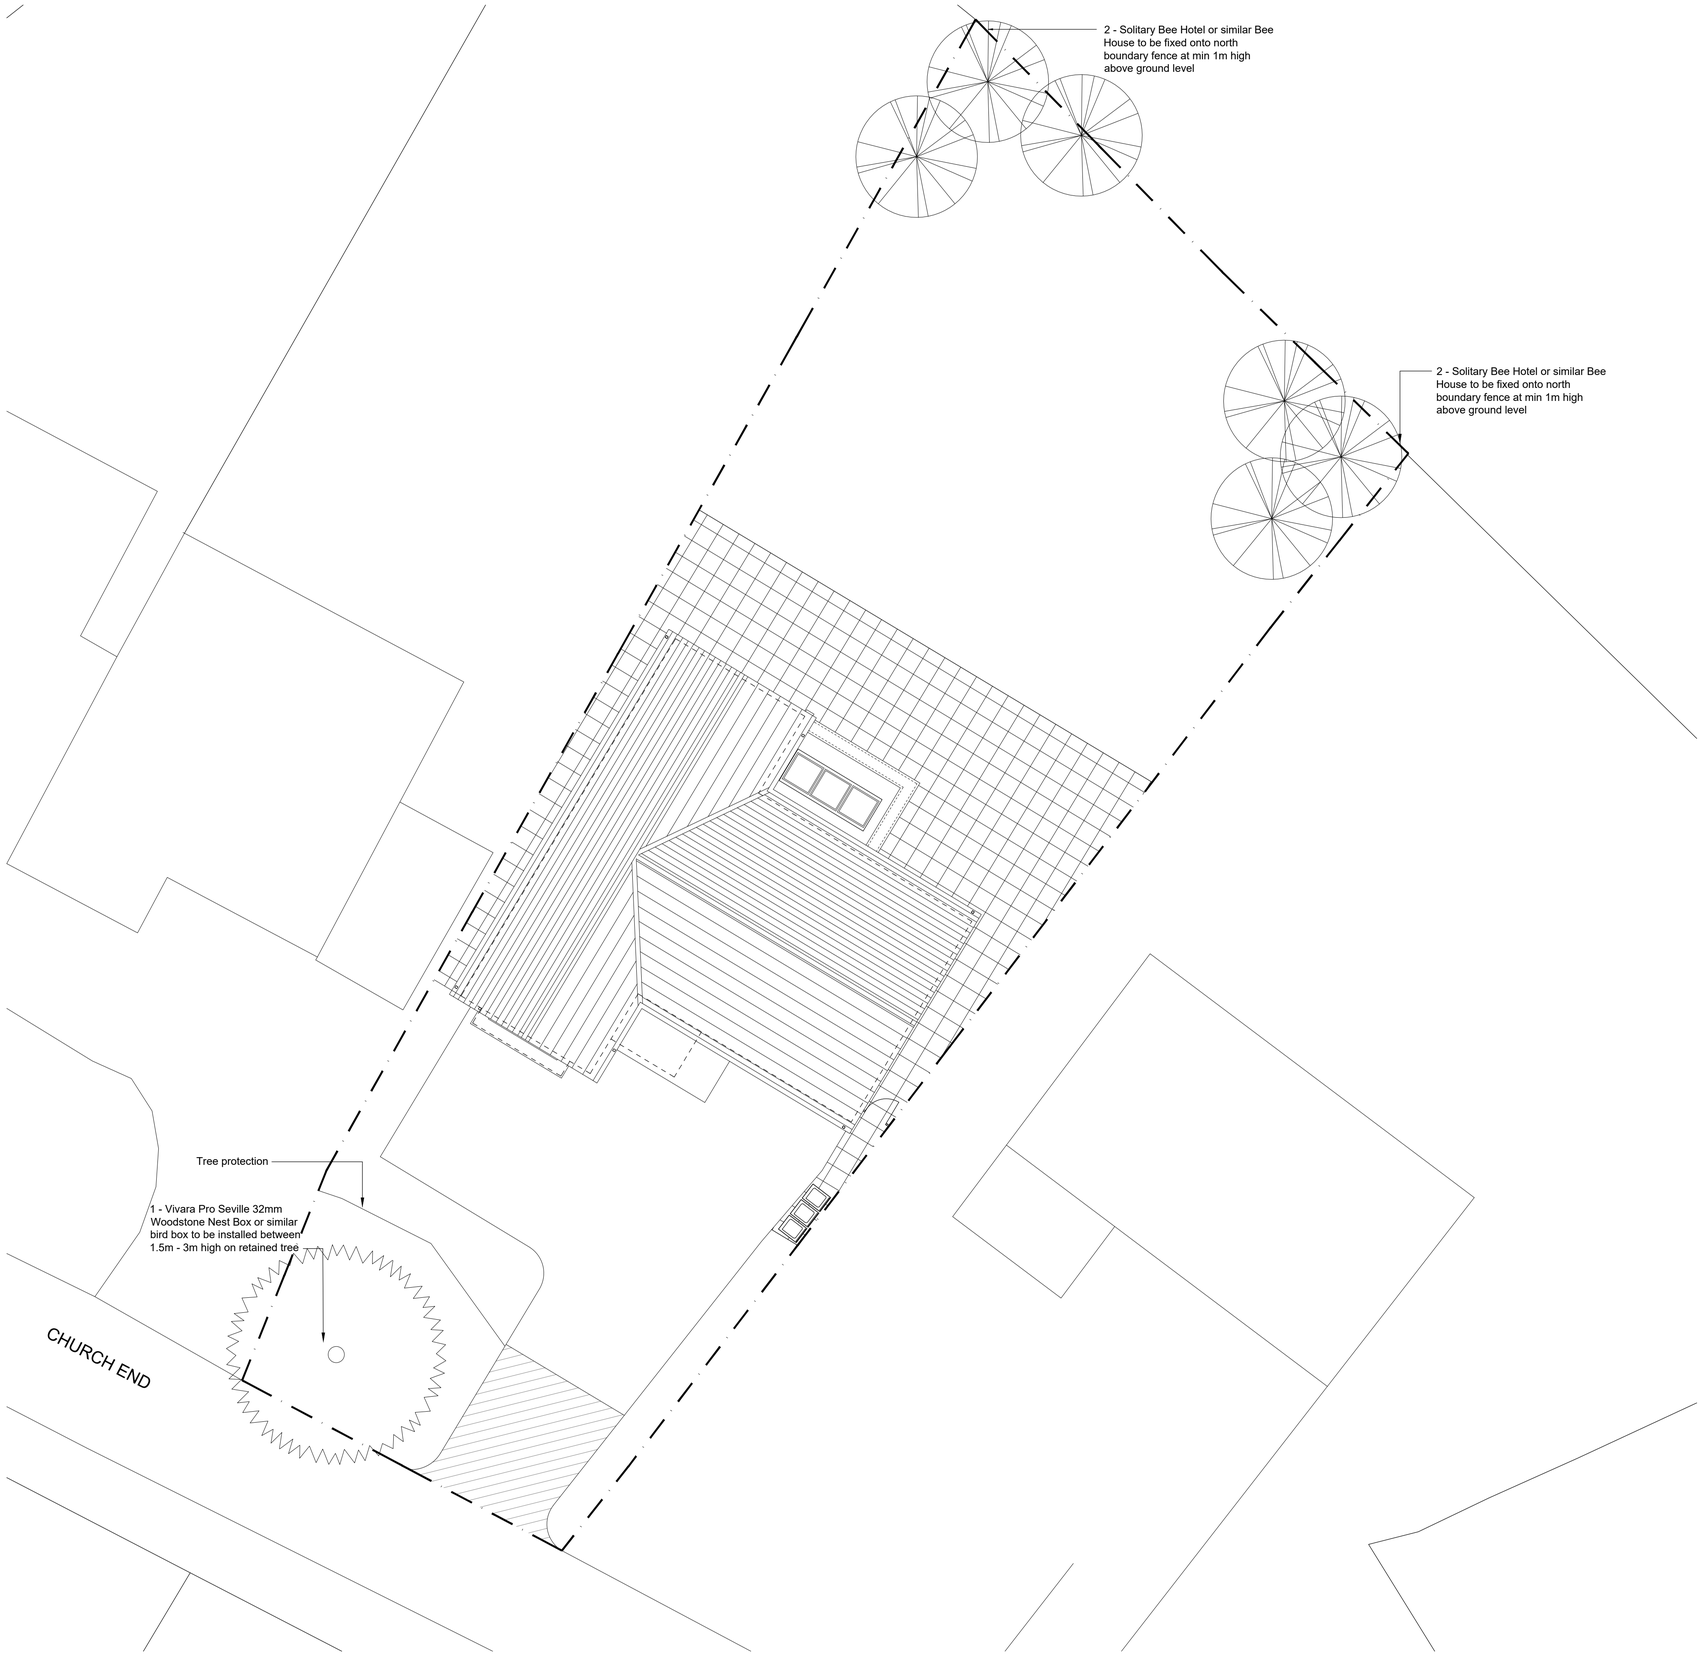

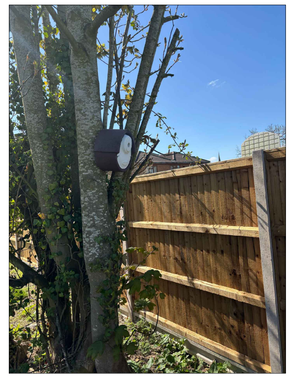

1 - Position of Vivara Pro Seville 32mm Woodstone Nest Box



2 - Position of Solitary Bee Hotel



3 - Position of Solitary Bee Hotel

Scale @ 1:100

5m 4m 3m 2m 1m 0m

GENERAL NOTES

This scheme is subject to Town Planning and all other necessary consents.
Dimensions, areas and levels where given are only approximate and subject to site survey.
All dimensions are to be checked on site.
Do not scale other than for Planning purposes.
This drawing is to be read in conjunction with all relevant consultants' and/or specialists' drawings/documents and any discrepancies or variations are to be notified to the architects before the affected work commences.
All queries relating to design of foundations, floor slabs and any structural elements are to be referred to the structural engineering consultant for resolution.
All feasibility studies are subject to full site survey.
The workmanship of all relevant trades and building operations shall comply with the recommendations of British Standard (BS) 8000:1989 parts 1–15 inclusive.

All design and construction is to be in accordance with the Construction, Design and Management Regulations 2015

FOR PLANNING

NORTH

REV		DATE	BY

CLIENT

Stonely Properties

PROJECT

Land adj 23 Church End, Catworth, Cambs. PE28 0PB

DRAWING

Proposed Site Plan Biodiversity

CHQ ARCHITECTS
CHQ Architects Ltd.
The Maltings, 44 Whitehorse Street
Baldock, Hertfordshire SG7 6QQ
Telephone: (01462) 895110
Email: design@chq-architects.co.uk
www.chq-architects.co.uk

CAD REF: 15293-22-PL500

DATE	DRAWN	CHECKED
16.10.24	MF	LW
SCALE 1:100 @ A1	ISSUE No.	

DRAWING No.
15293-22-PL500