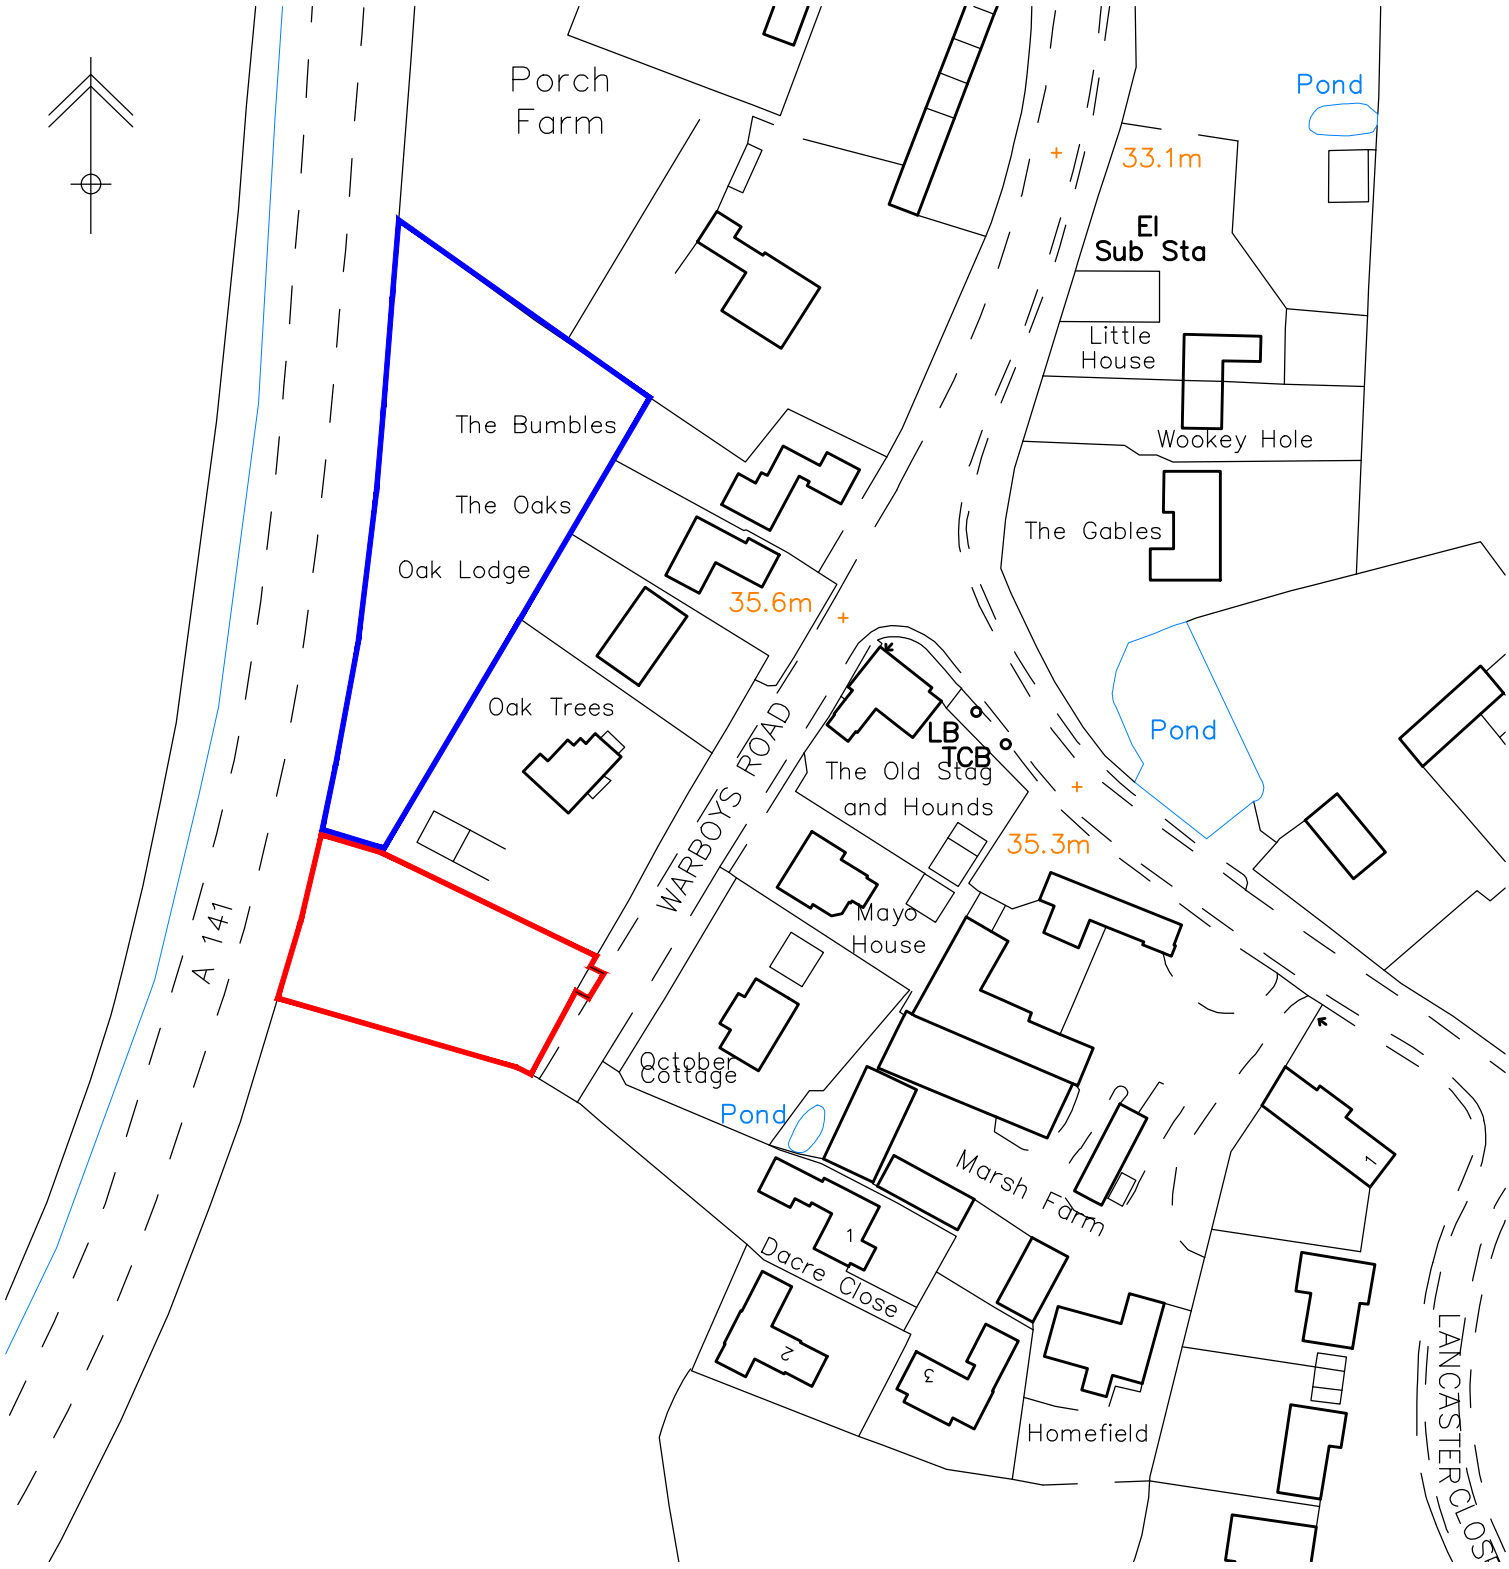


SITE LOCATION PLAN
SCALE 1-1250

Red line indicates site boundary
Blue line indicates additional land owned by the applicant

rev	date
P4 Red line altered	13/11/26
P3 Issued for Planning	02/11/26
P2 Updated boundary	29/09/26
P1 First Issue	16/10/25

RNE Architecture ltd
Castle Hill House
High St
Huntingdon PE29 3TE
07843 388879
nick.ormesher
@rnearchitecture.com

job
Land at Warboys Road
Old Hurst

dwg
Site Location Plan

client
Mrs A Baxter

date
October 2025

scale
1:1250 @ A4

job no.
RNE2539

dwg no.
(0-)3000

rne architecture