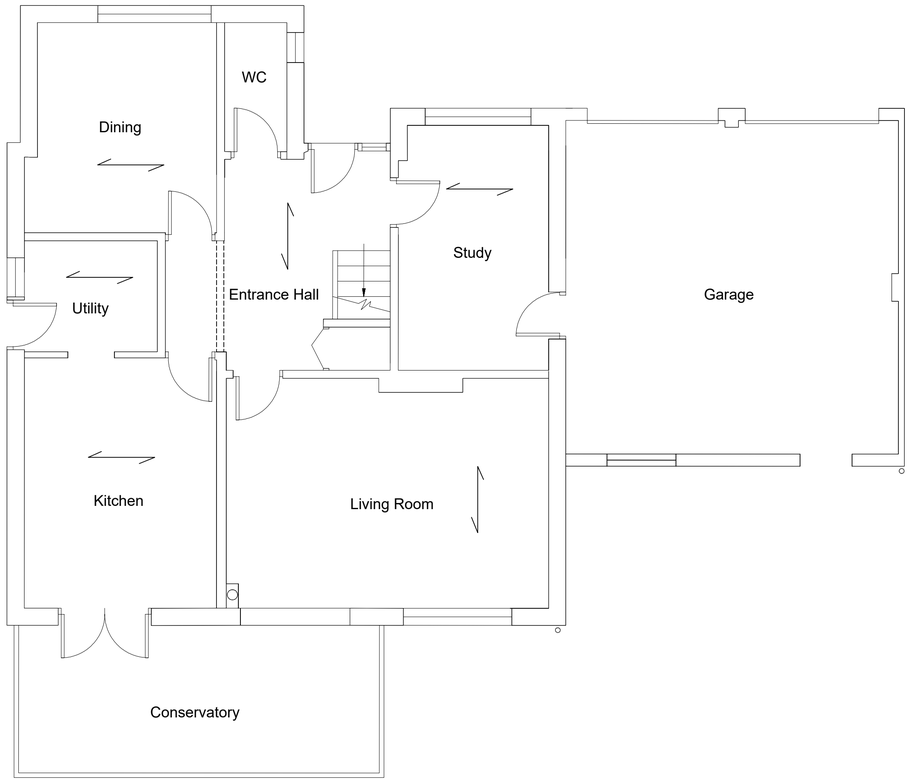

EXISTING GROUND FLOOR PLAN

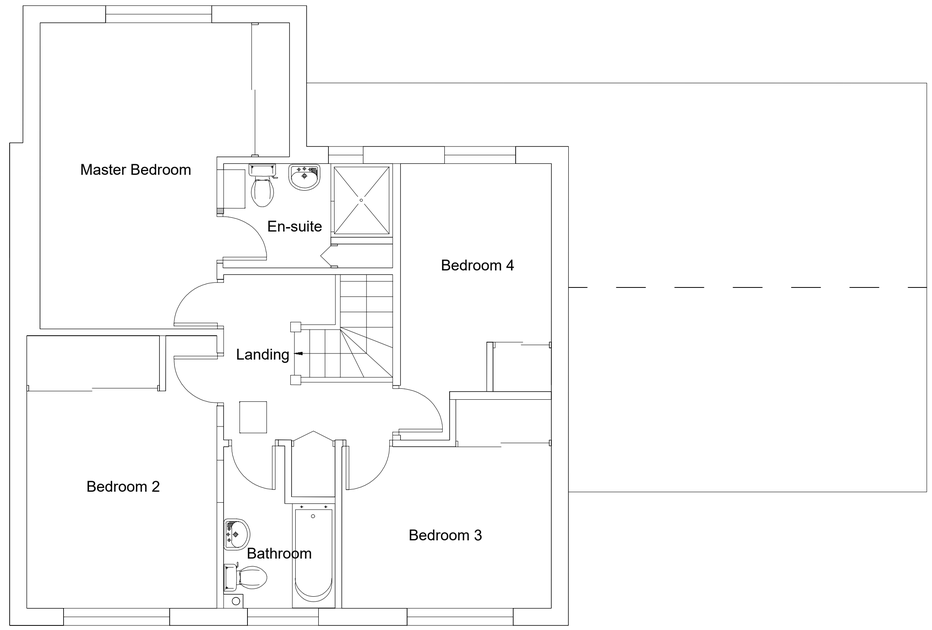

EXISTING FIRST FLOOR PLAN
(UNALTERED)

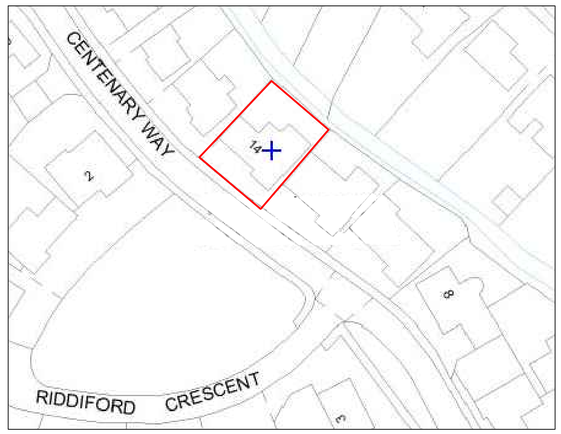

LOCATION PLAN

1:1250 -0 25m 50m 75m 100m 125m
1:100- 0 1m 2m 3m 4m 5m 6m 7m 8m 9m 10m
1:50 - 0 1m 2m 3m 4m 5m
1:500- 0 10m 20m 30m 40m 50m

TO SCALE @ SHEET SIZE A1

N

REVISION	DESCRIPTION	DATE	

DATE	CLIENT/PROJECT 14 Centenary way, Brampton	JBE James Burton Engineering 65 Shefford Road Clifton Beds. SG17 5RQ Tel. / Fax. 01234 602071
SCALE 1:1250, 1:50		
DRAWING STATUS CONSTRUCTION	DRAWING TITLE Internal alterations	Ref: 119 01A

NO UNAUTHORISED PRINTING OR DIGITAL SCANNING ALLOWED © COPYRIGHT JBE