NOTES:
All dimensions must be checked on site and not scaled from this drawing.

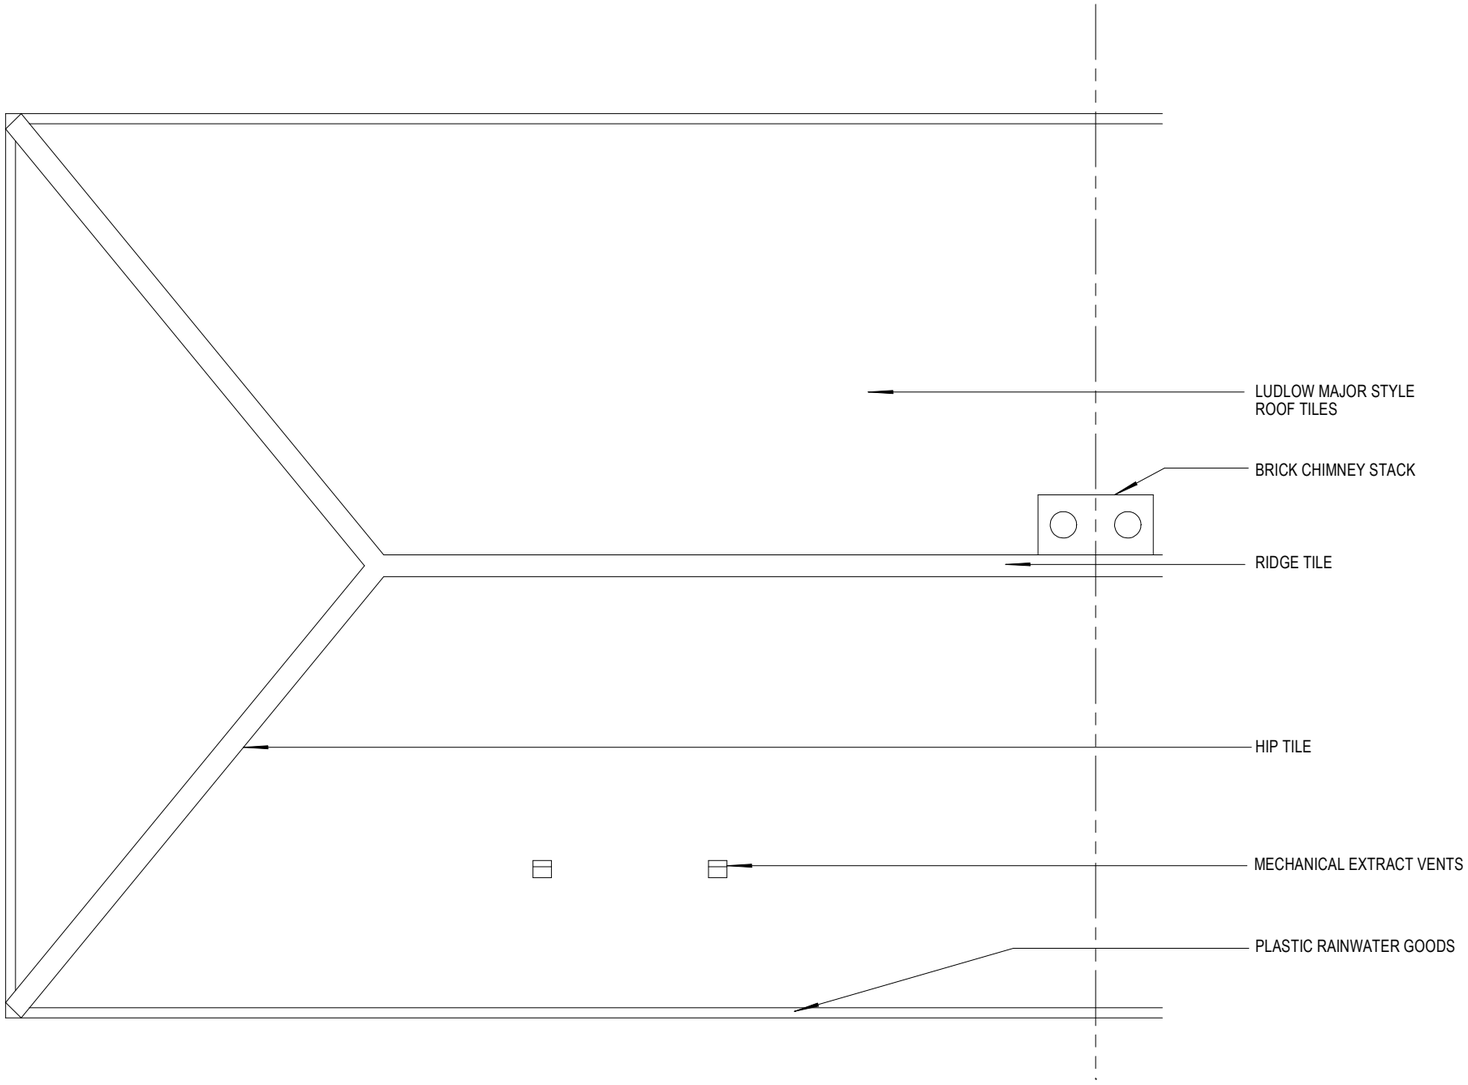

TYPICAL EXISTING ROOF PLAN - 1:50 AT A3 (24, 28 & 32 MAIN STREET ARE AS ABOVE, 26, 30 & 34 MAIN STREET ARE HANDED)

0 1 2 3 4 5m

Client
PLACES FOR PEOPLE (A&I)

Job Title
SHDF IMPROVEMENT WORKS, 24, 26, 28, 30, 32 & 34 MAIN ST., GREAT GIDDING, HUNTINGDON, PE28 5NX

Drawing Title
EXISTING ROOF PLAN

Scale	Drawn by
1:50 AT A3	I.C.
Date	Revision
DEC 24	