NOTES:
All dimensions must be checked on site and not scaled from this drawing.

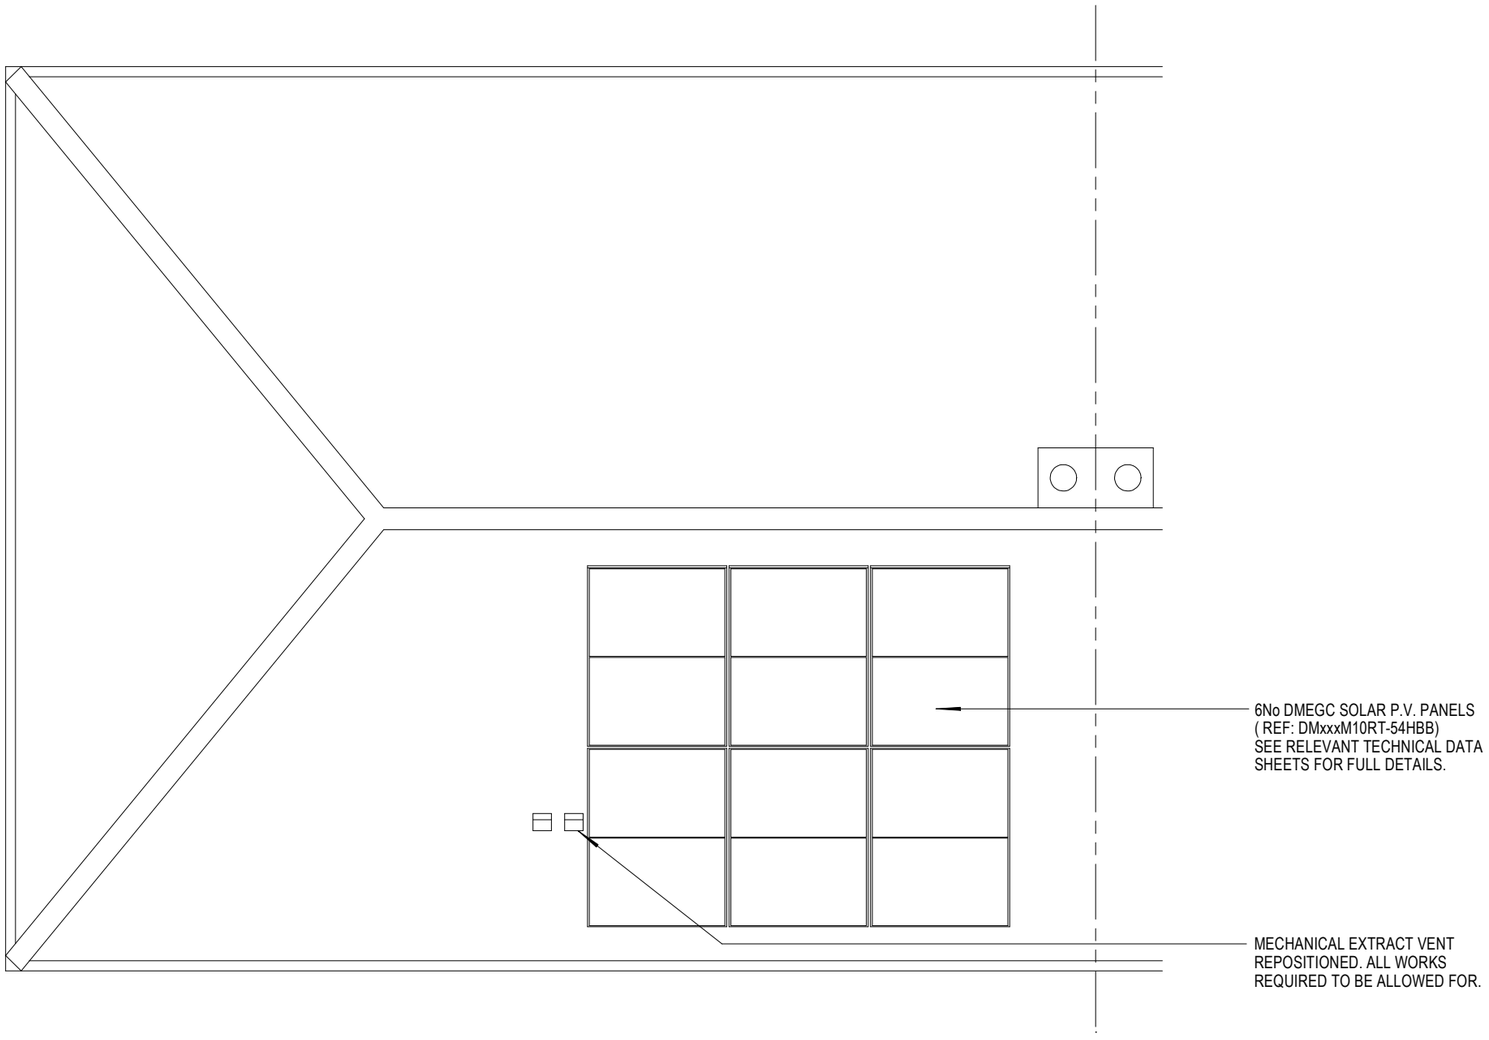

TYPICAL PROPOSED ROOF PLAN - 1:50 AT A3 (24, 28 & 32 MAIN STREET ARE AS ABOVE, 26, 30 & 34 MAIN STREET ARE HANDED)

0 1 2 3 4 5m

Client: PLACES FOR PEOPLE (A&I)	
Job Title: SHDF IMPROVEMENT WORKS, 24, 26, 28, 30, 32 & 34 MAIN ST., GREAT GIDDING, HUNTINGDON, PE28 5NX	
Drawing Title: PROPOSED ROOF PLAN	
Scale: 1:50 AT A3	Drawn by: I.C.
Date: DEC 24	Revision: