

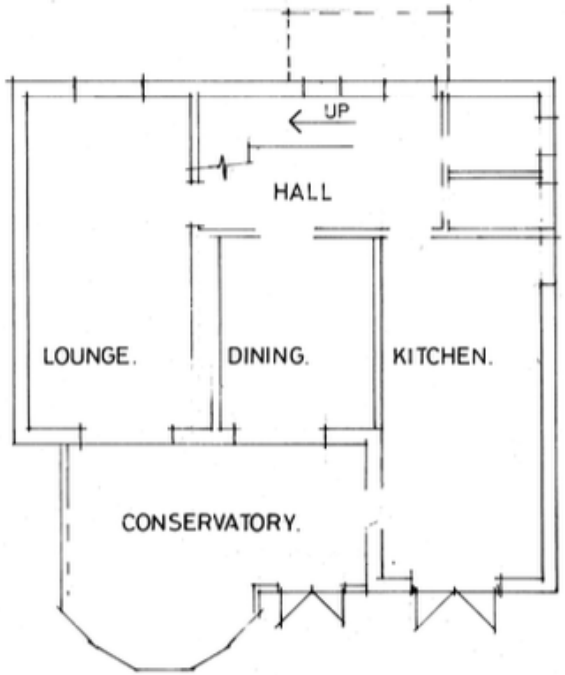


EXISTING.

FLOOR LAYOUTS.

SCALE 1:100

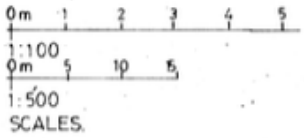

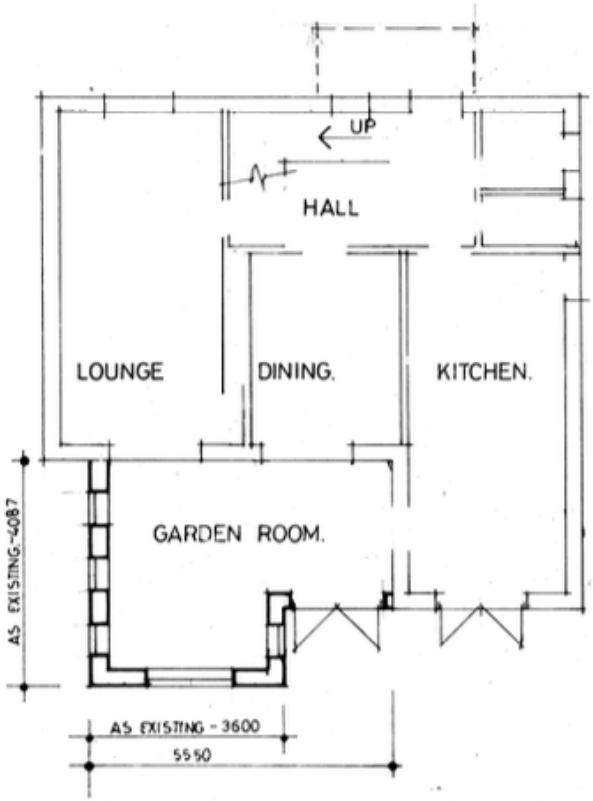


PROPOSED.

Notes

1 Replace existing conservatory structure with new, squaring up end gable facing garden.


2 New pitched roof to align with the existing pitched roof to the existing rear lean-to extension having removed the existing parapet wall to the extension adjacent the conservatory roof.

3 New structure to be constructed in facing brickwork with concrete interlocking roof tile covering. All to match existing

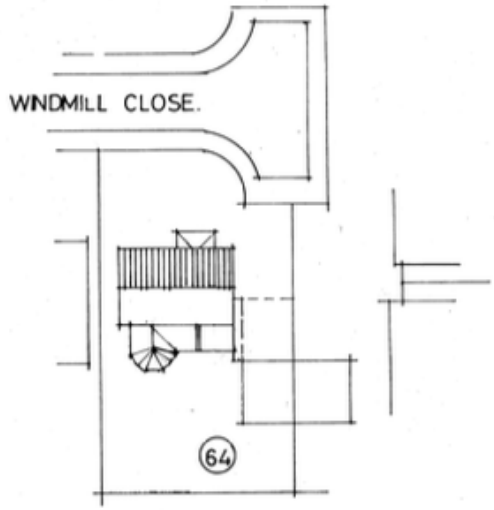

EXISTING BLOCK PLAN

1:500

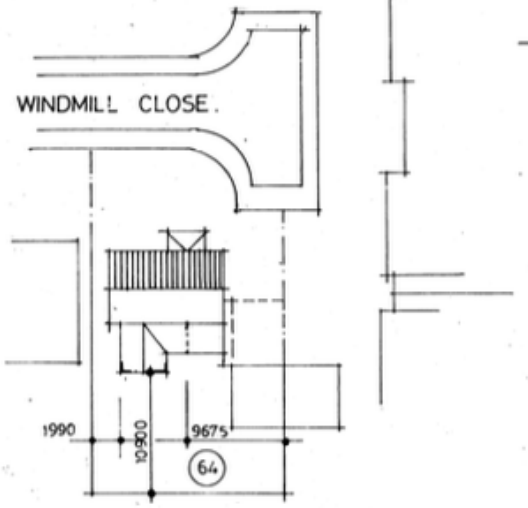

PROPOSED BLOCK PLAN.

1:500

Lilystone

Lilystone Homes Ltd
The Hall Thorpe Street
Raunds Northants
NN9 6LT
Phone: 01933 461374
www.lilystone.co.uk
mail@lilystone.co.uk

Development: 64 Windmill Close, Ellington.

Title: Existing and Proposed Floor Plan. Revision A with Dimensions.

Drawing No: 236-02
Date: 04.11..26

Scale: 1:100 @ A3

© Drawing is copyright of Lilystone Homes Ltd