24/02122/PR1052

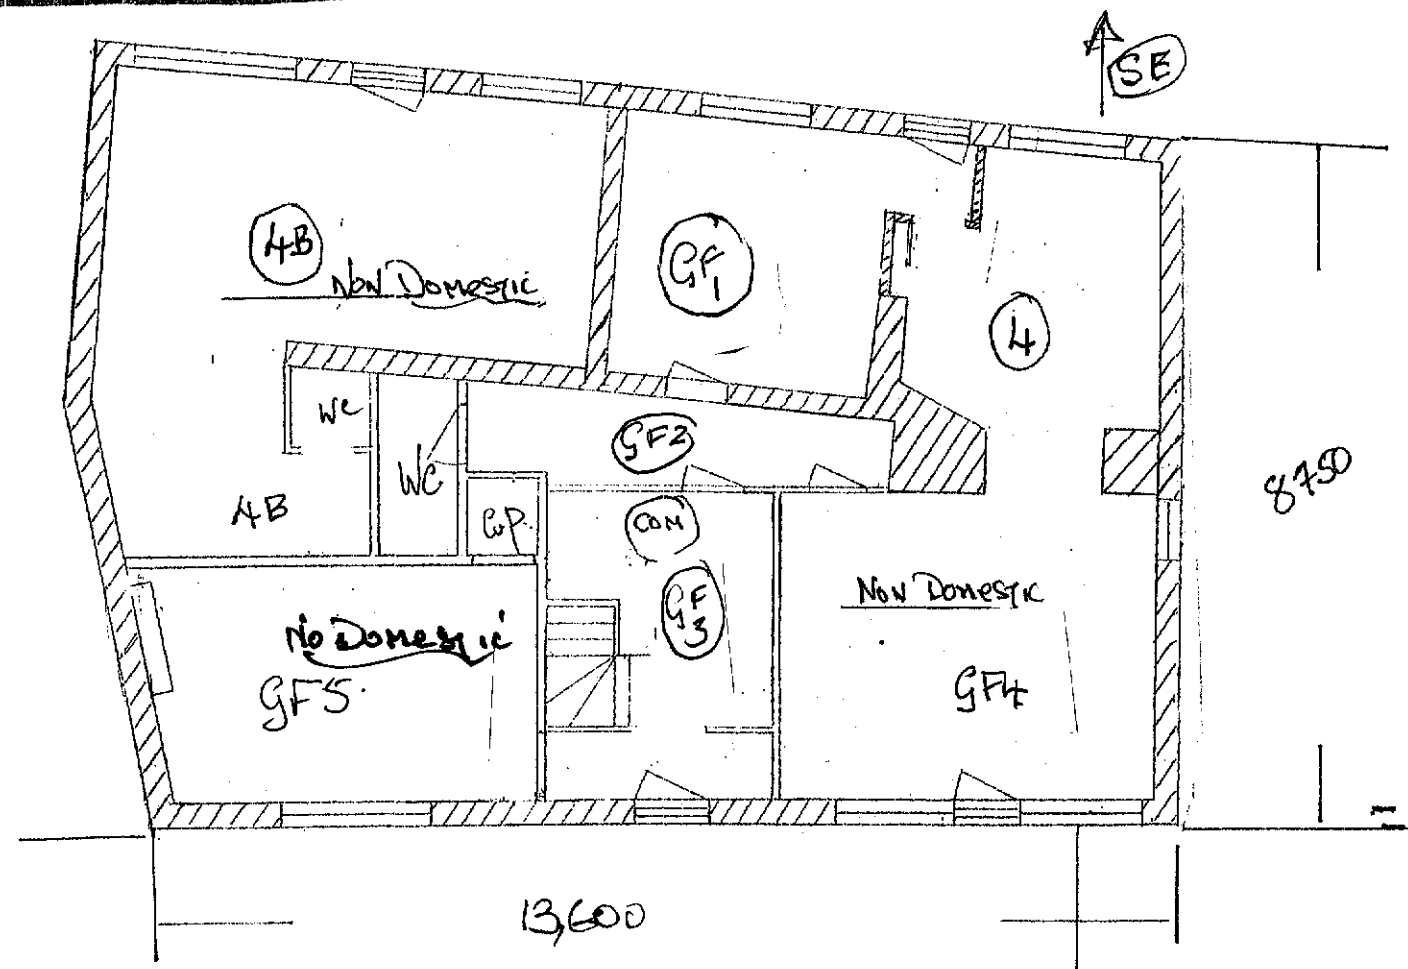

GROUND FLOOR PLAN 4 - 4B - PROPOSED 4A

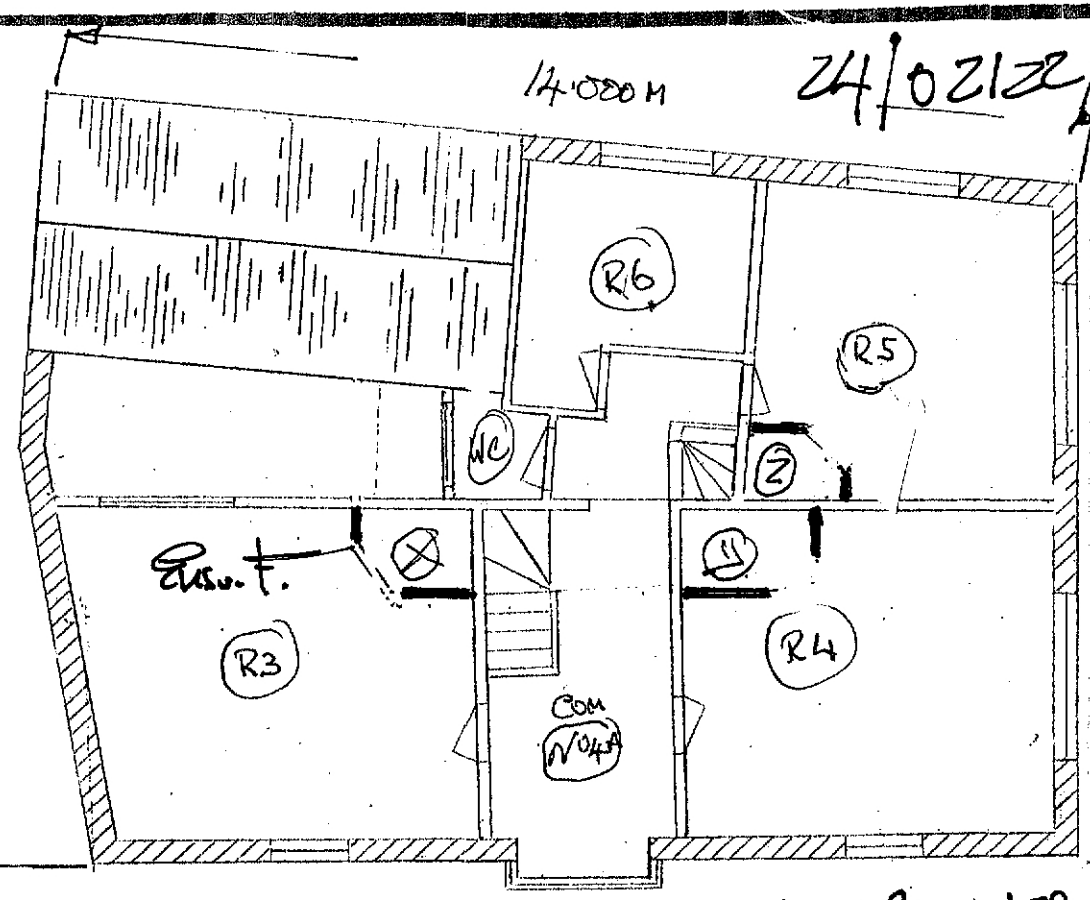

X Y Z Possible location of Shower Room Ensuit.

Floor Plan 1st Floor
All occupier can share "WC" Room.

FIRST FLOOR PLAN 4 [A PROPOSED]

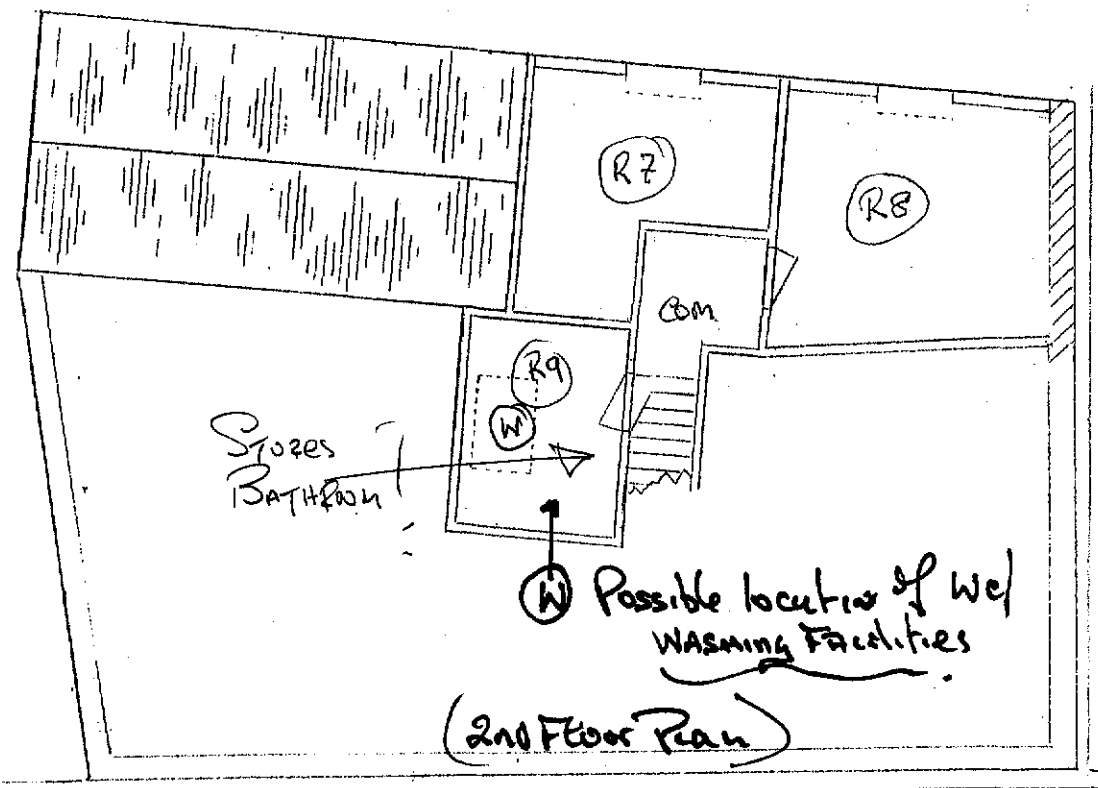

W Possible location of WC/ Washing Facilities

(2nd Floor Plan)

Looking Towards Market Hill N/W

Ann Wcs/ Kitchen to be Fitted with a Fan/ Extractor in Accordance with Manufactures Instructions.

PLANS OF THE PROPOSED CHANGE OF USE FOR THE BUILDING KNOWN AS 4 MARKET HILL HUNTINGDON PE29 3NJ AND 4 B THE SINGLE STOREY BUSINESS UNIT AT REAR A

Final Sizes of Ensuits/ WC Area to be agreed on Site to Suit Each Location?

Notes Added Possible Locations of Ensuits.

2ND FLOOR PLAN 4 [A PROPOSED]

SCALE IN METRES

SCALE 1: 1250

1:200

1:100

RICHARD BIDDLE MCIOB MEMBER OF CHARTERED INSTITUTE OF BUILDING	DRAWING No.	DRAWING A3, SCALE NOTED
Tele:: 01480 431067	Date	~~14TH SEPT 2024~~ 23/3/2025
	biddle952@btinternet.com	

CHANGE OF USE SHEET No 2 C
GROUND 1ST &2ND FLOOR
CHANGE OF USE FOR PART OF
4 MARKET HILL
HUNTINGDON
CAMBRIDGSHIRE
CAMBS PE29 3NJ