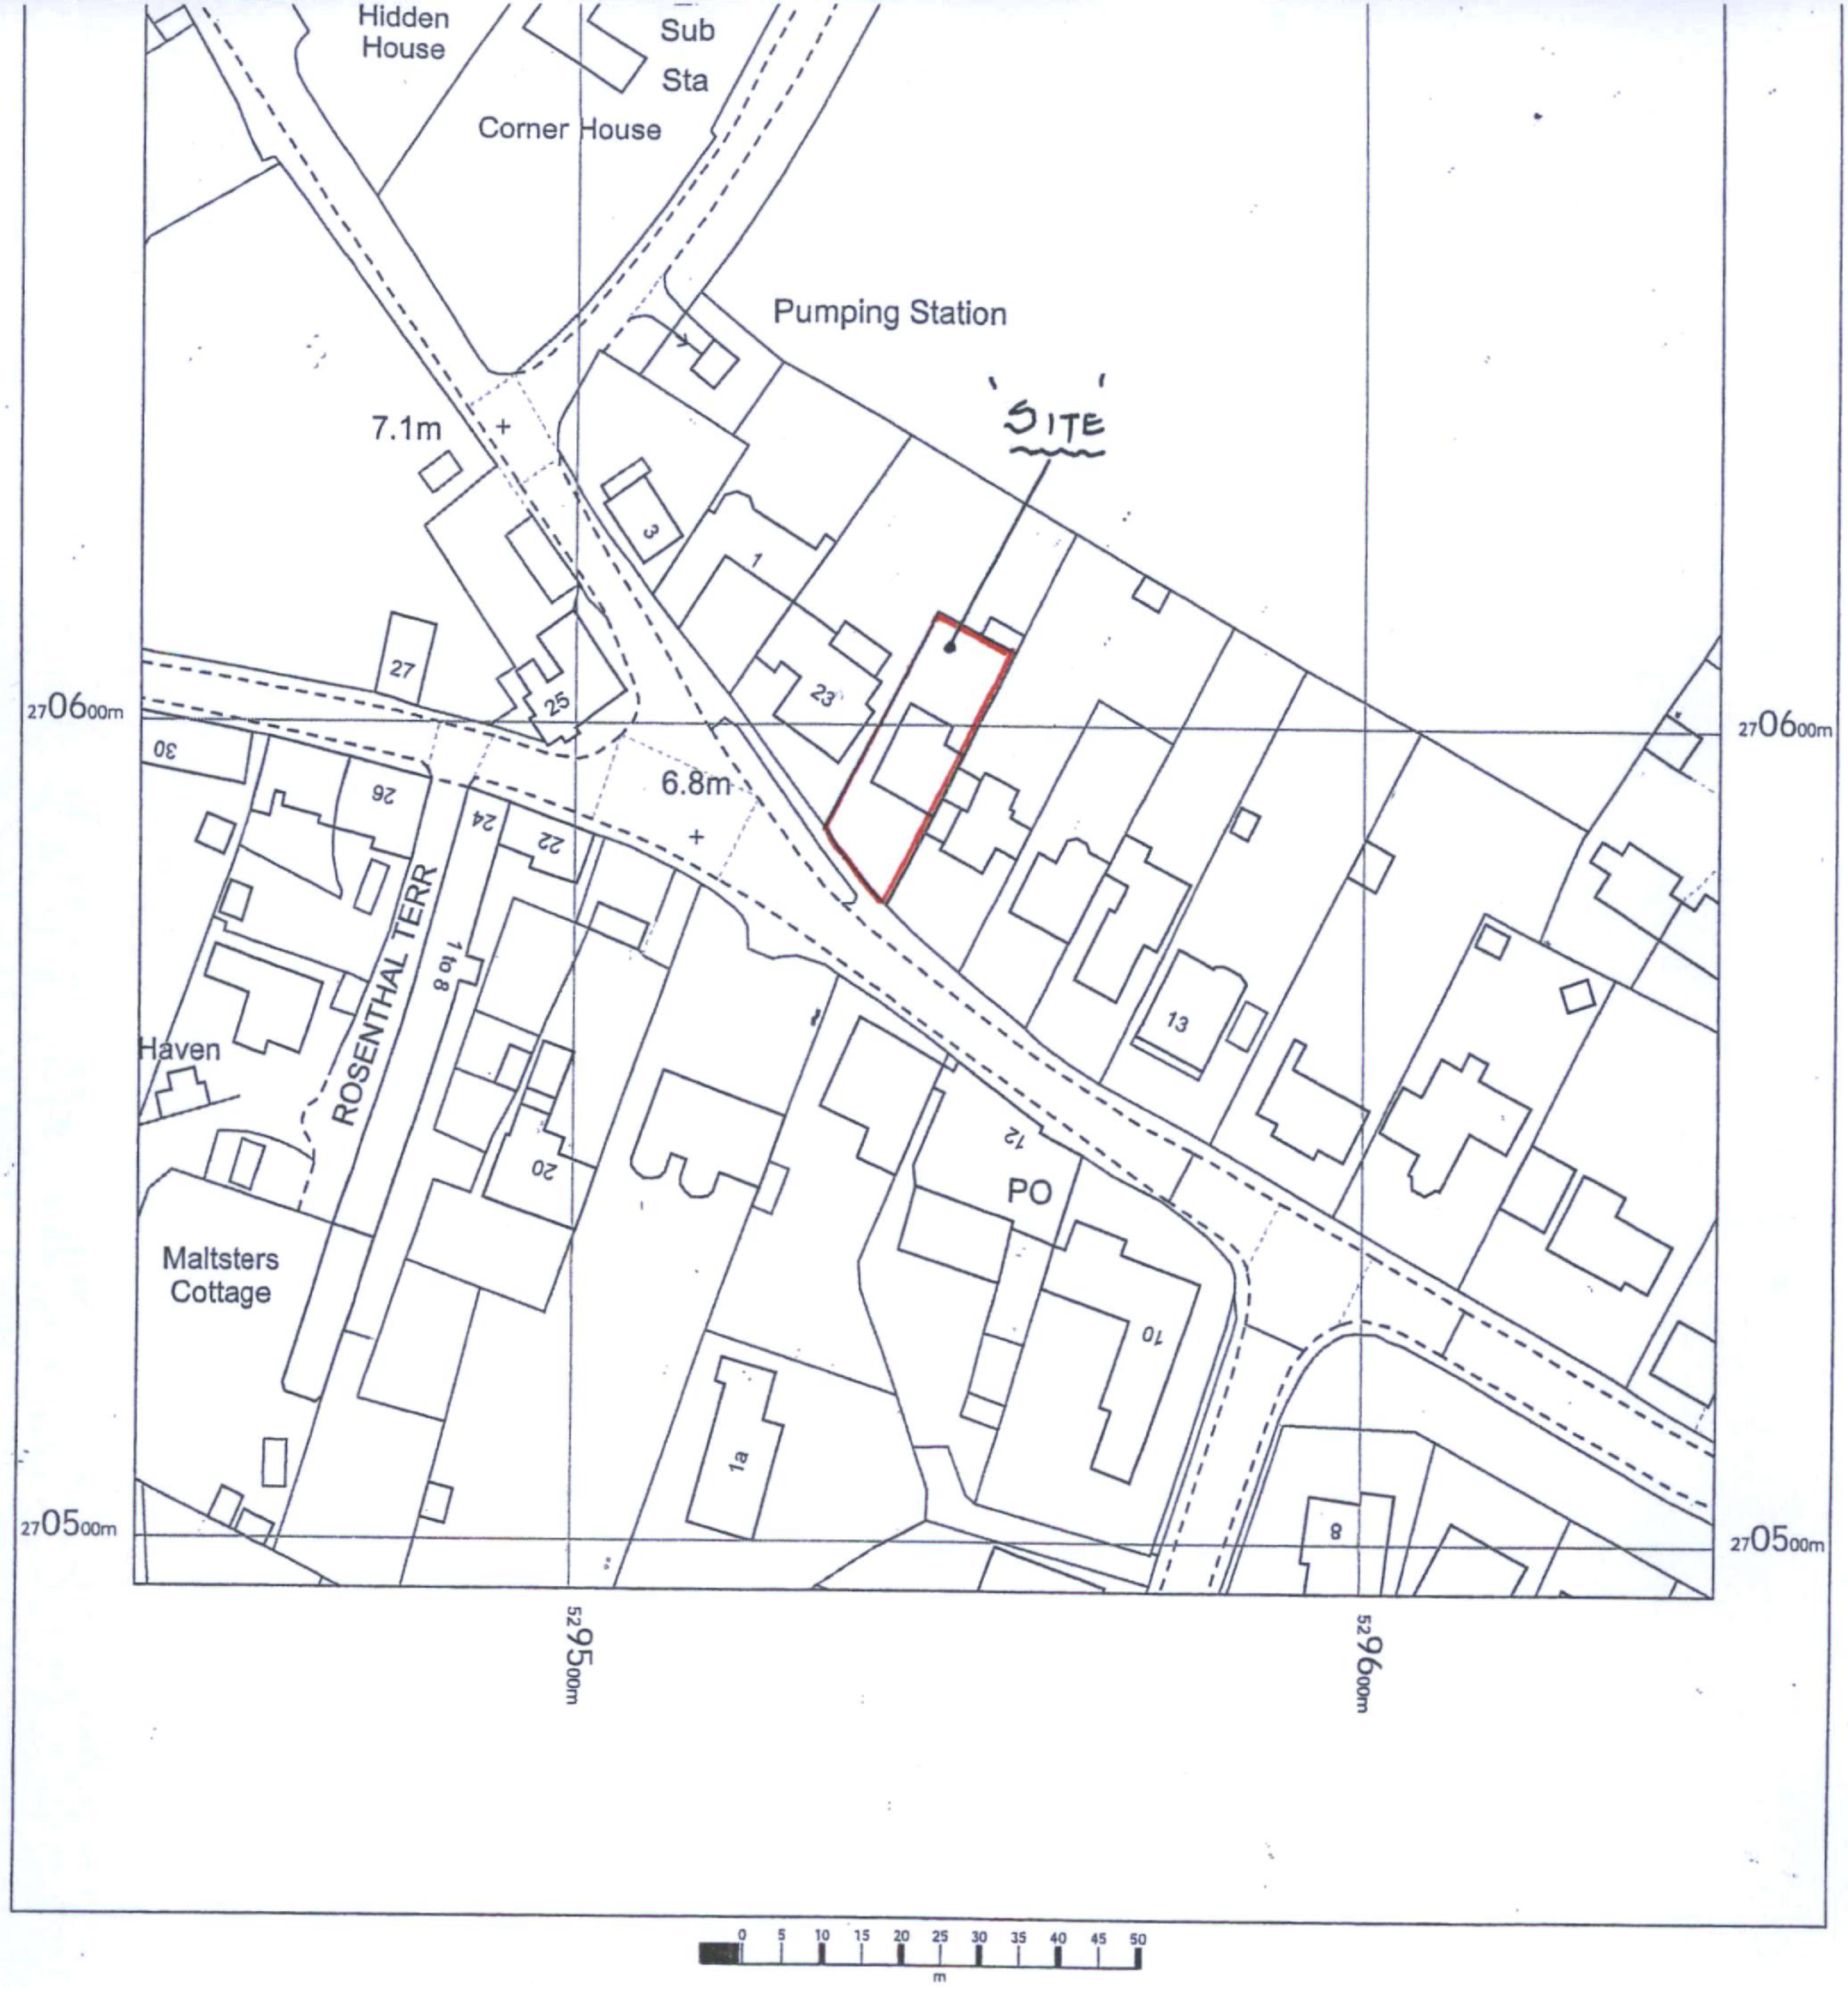

PROJECT:
PROPOSED REPLACEMENT SINGLE
STOREY REAR EXTENSION TO :-
Nº21 HIGH STREET, HEMINGFORD GREY.
HUNTINGDON PE28 9DR.
CLIENT:
MR & MRS H. EVANS-ALI
DRAWING:
LOCATION PLAN
SCALE:
1:1250
DATE
MARCH 2025.
JOB Nº
25: 1338.

O.S. LICENCE Nº AC0000814186.

N

RUSSELL PAYNE MCIAT
Chartered Architectural Technologist
READ HOUSE
87 HIGH STREET
WARBOYS, CAMBS, PE28 2TB
TEL: 01487 825266