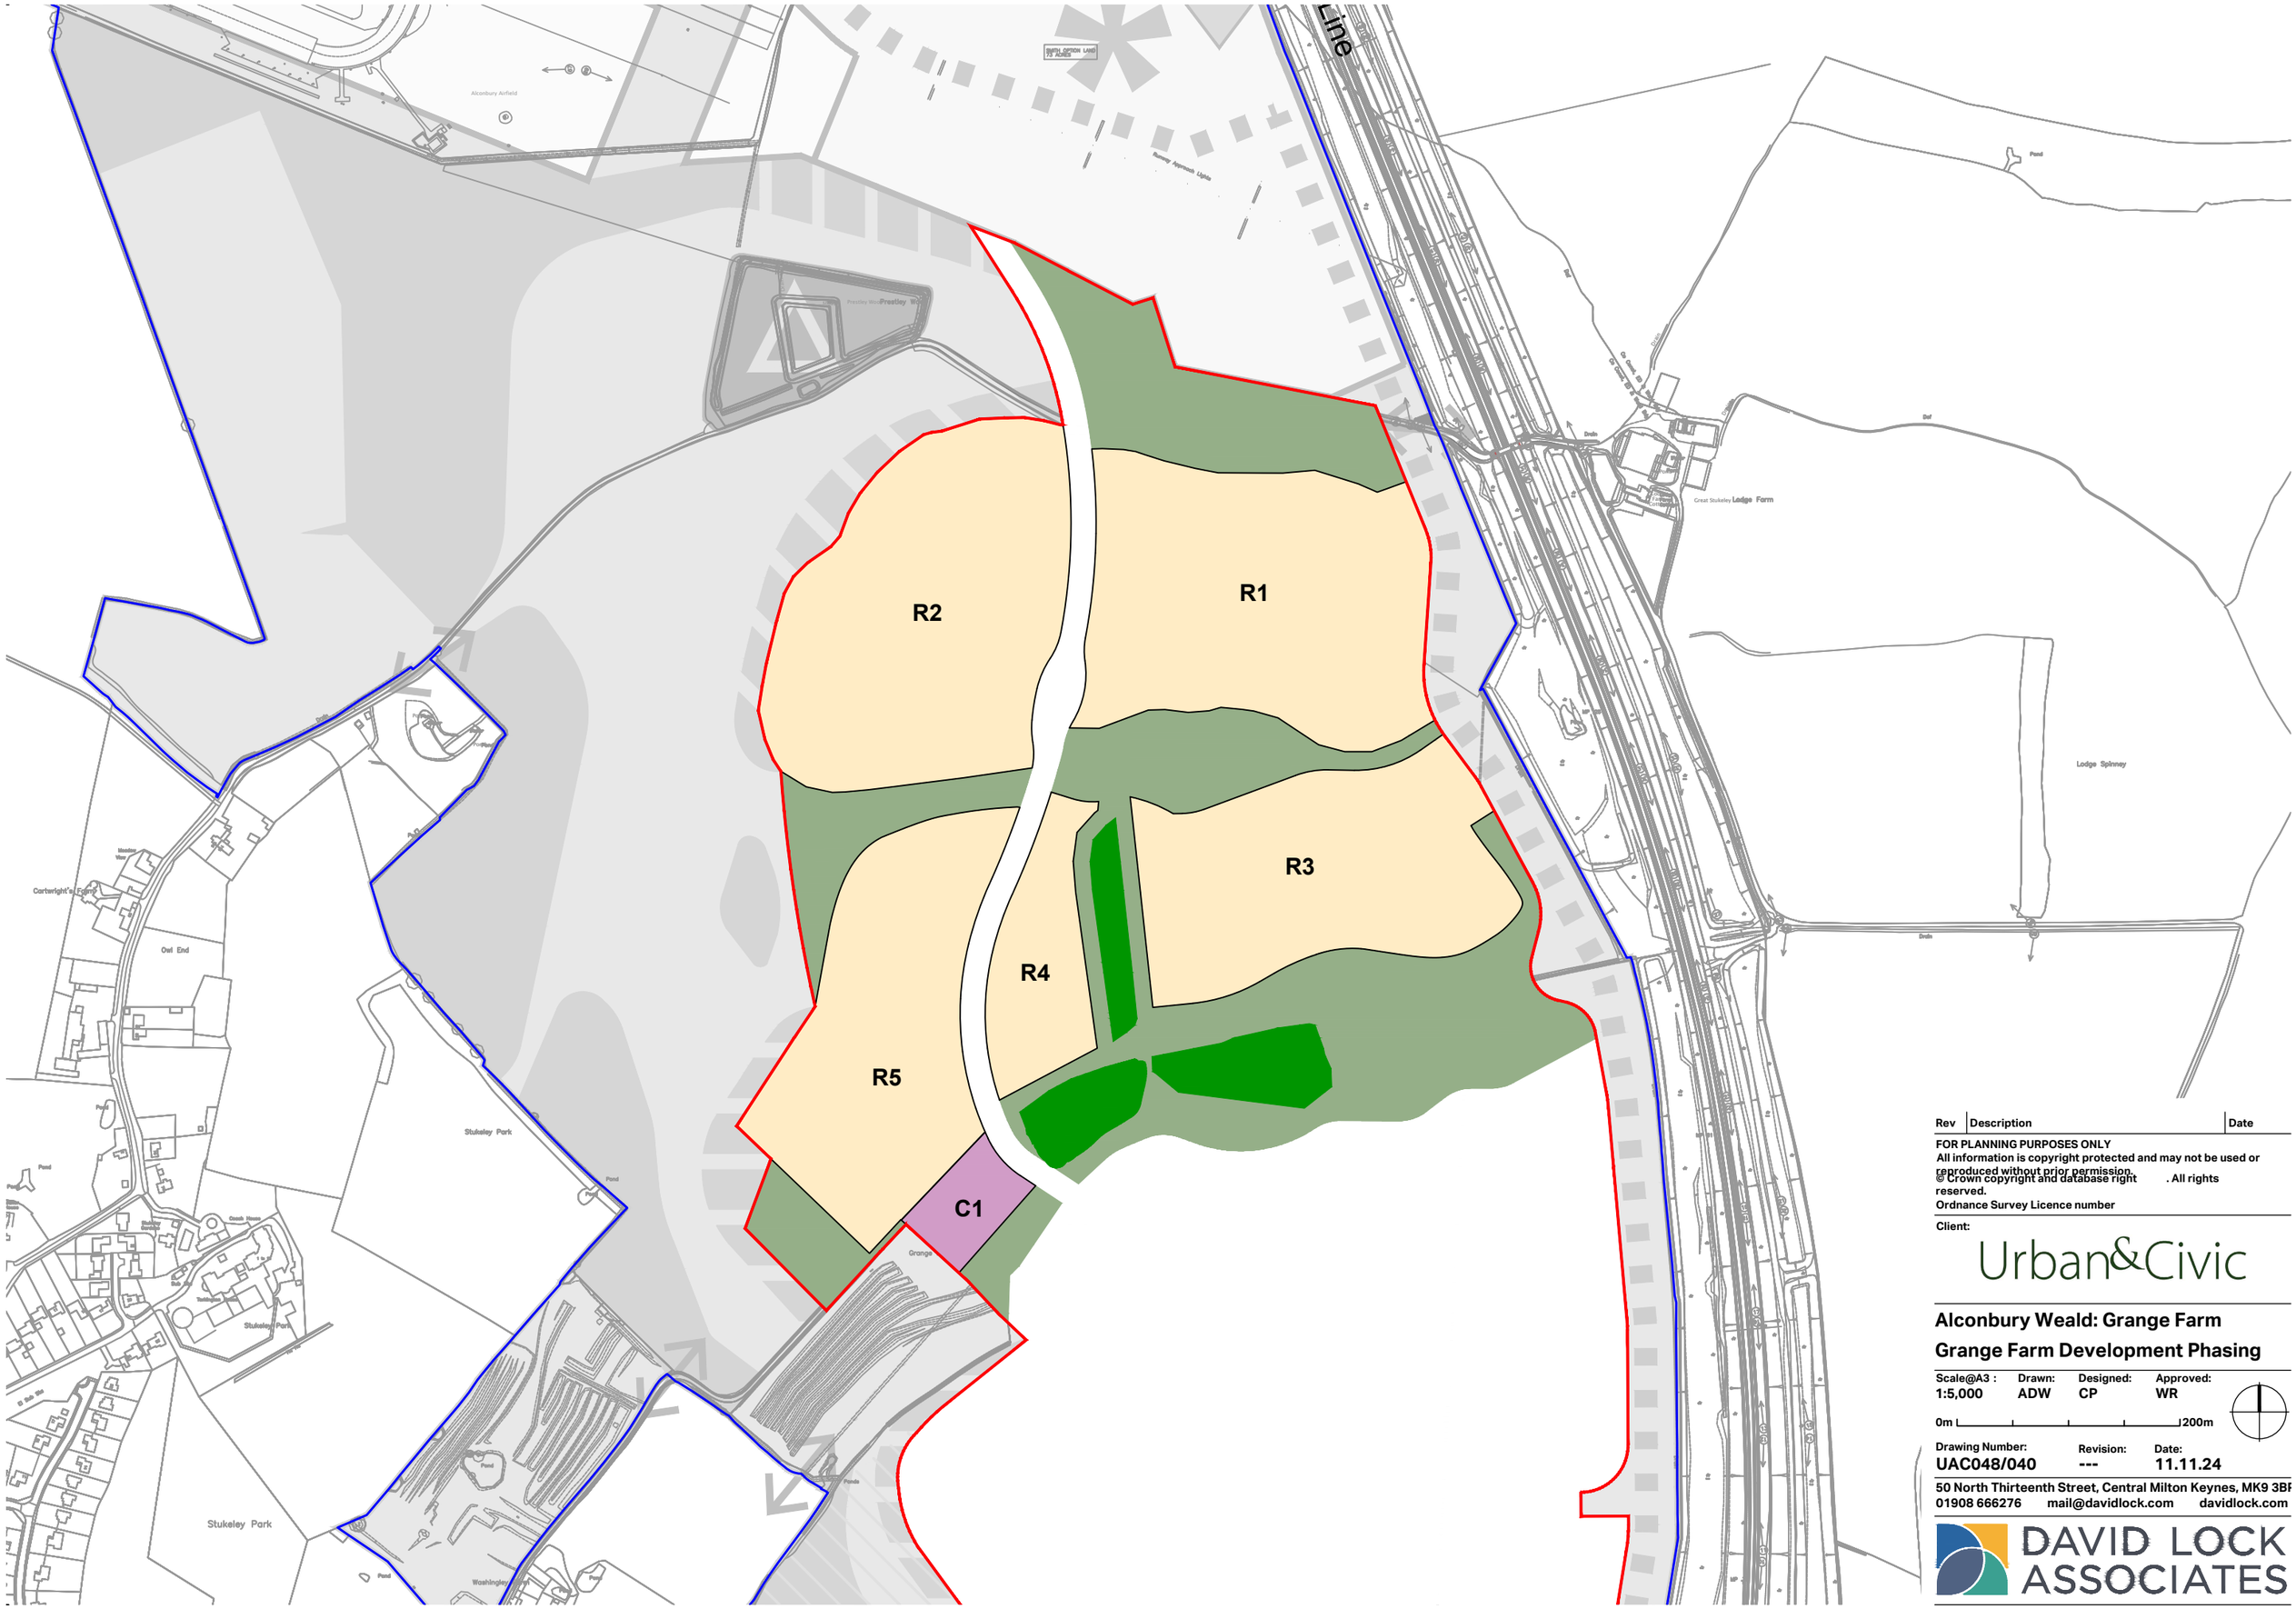

Rev	Description	Date

FOR PLANNING PURPOSES ONLY
All information is copyright protected and may not be used or reproduced without prior permission.
© Crown copyright and database right . All rights reserved.
Ordnance Survey Licence number

Client:

Urban&Civic

Alconbury Weald: Grange Farm

Grange Farm Development Phasing

Scale@A3 :	Drawn:	Designed:	Approved:
1:5,000	ADW	CP	WR

0m 200m

Drawing Number:	Revision:	Date:
UAC048/040	---	11.11.24

50 North Thirteenth Street, Central Milton Keynes, MK9 3BP
01908 666276 mail@davidlock.com davidlock.com

DAVID LOCK ASSOCIATES