


PROPOSED GROUND FLOOR PLAN

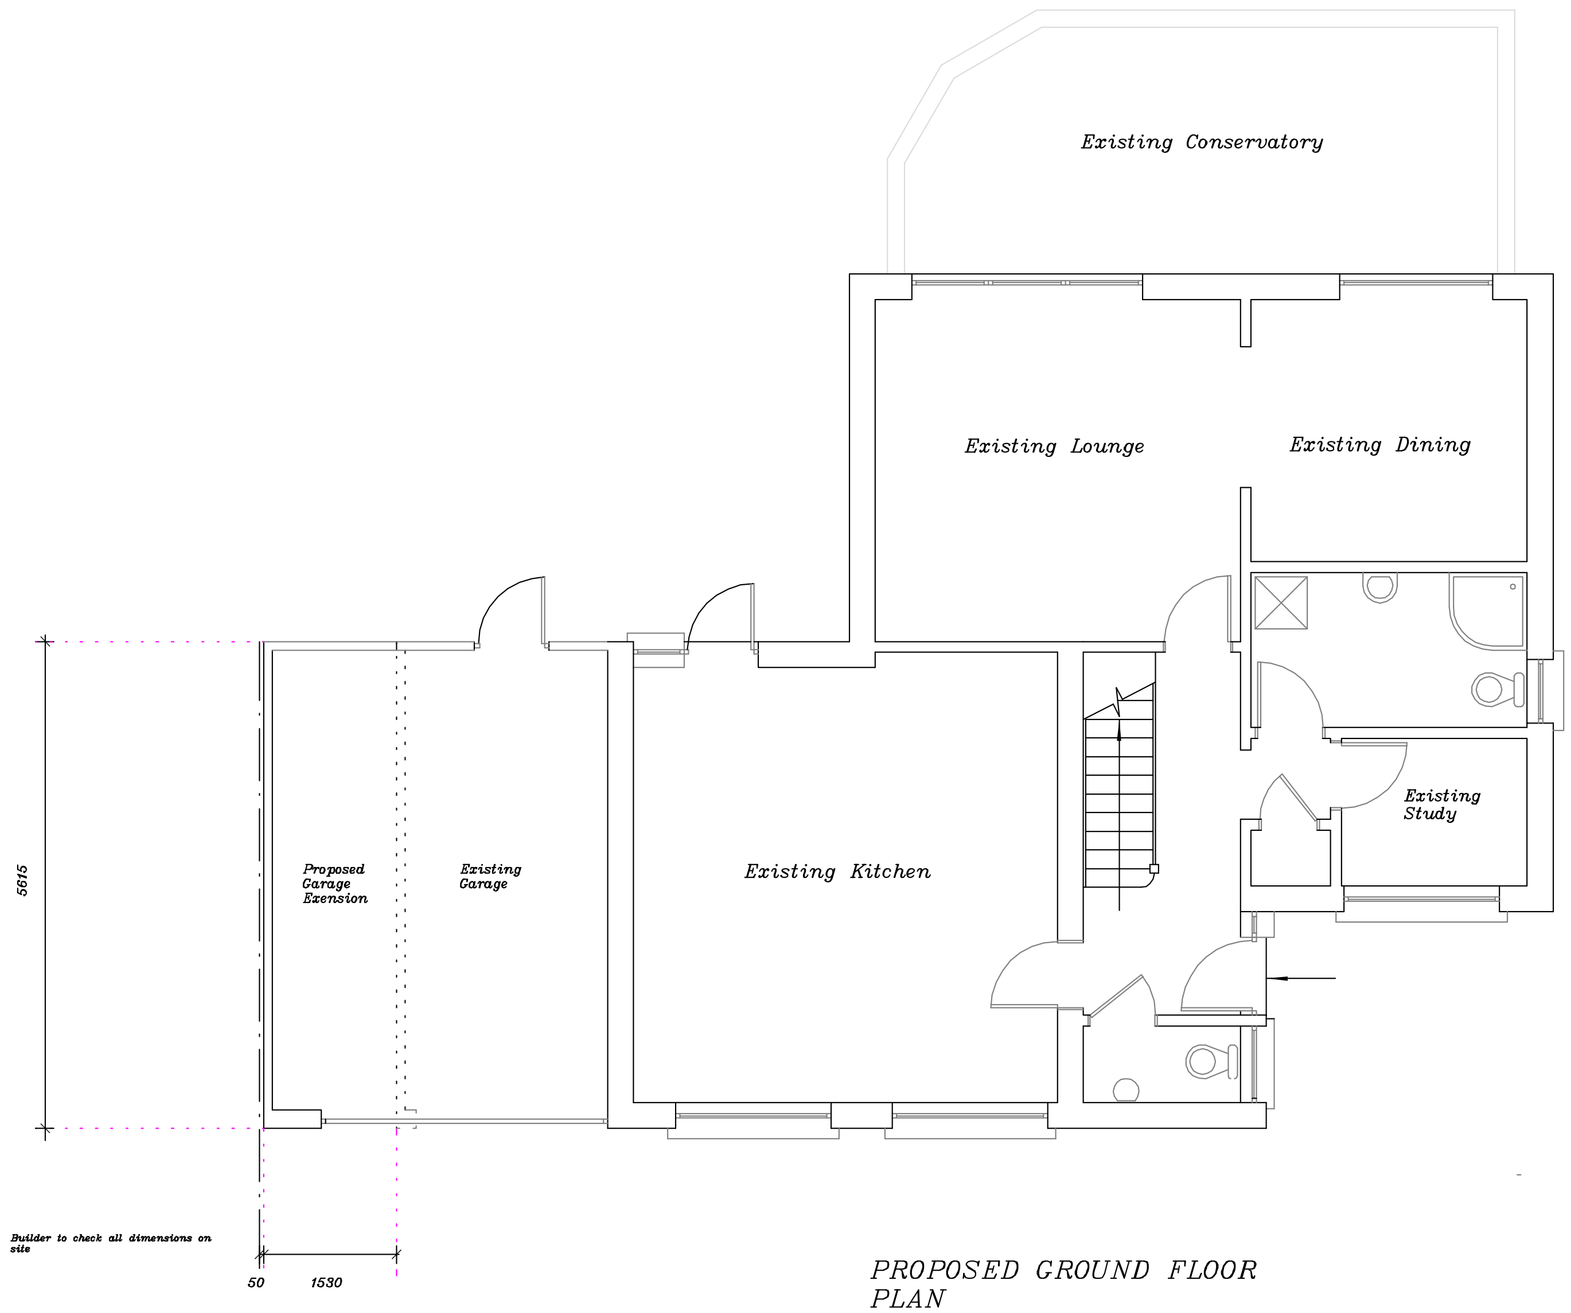


PROPOSED BLOCK PLAN 1:200

C

NOTES

*This drawing is to be read in conjunction with the construction notes provided. All dimensions to be checked on site by builder and not scaled from this drawing. This is an architectural drawing for submission to the Local Planning Department only.*

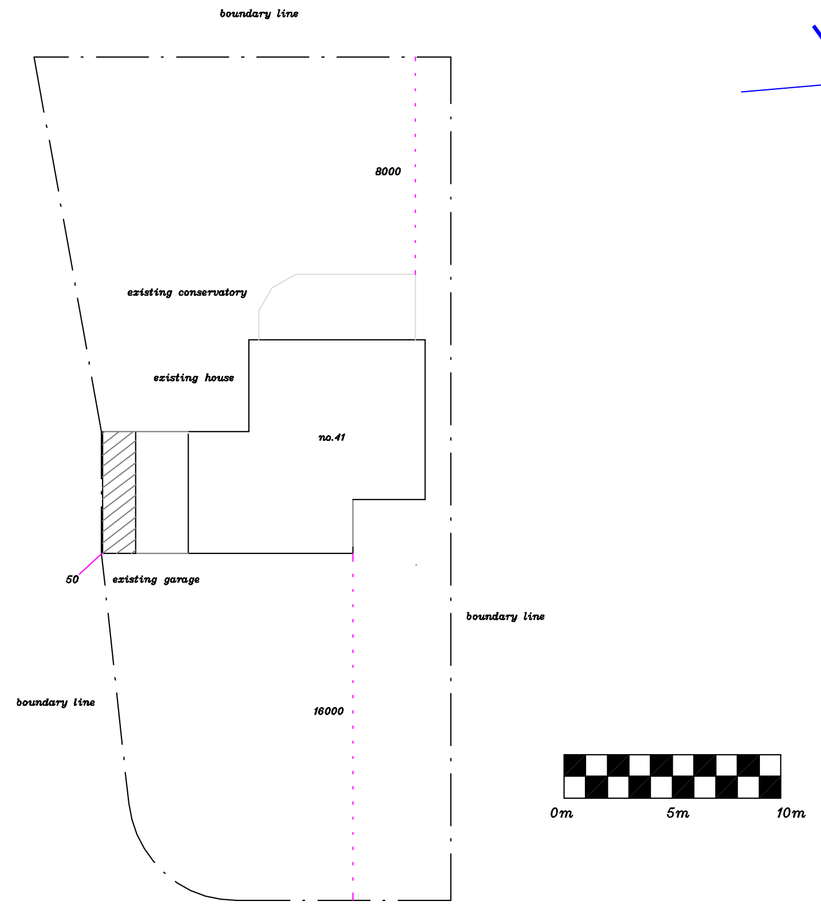REVISIONS


Drawn by:
G P Melanie
Architectural Design

35 Beauchamp Close, Eaton Socon, Cambs PE198BU
email: ginomel@hotmail.com
web site: www.gpmelanie.co.uk
Phone: 01480 210993


| | |
|---|---|
| Client: | Mr & Mrs Todd |
| Location: | 41 Beauchampstead Road<br>Great Staughton<br>Cambs<br>PE19 5DX |
| Project: | Proposed Ground Floor<br>Side Extension |
| Title: | Proposal drawing. |
| Scale: | 1:50,1:200 at A1 |
| Date: | May 2024 |
| Drg.No. | CT/AJD/04 |