
Location Plan

Site Address: **31, High Street, Needingworth, PE27 4SA**

PlanningPortal

Date Produced: **30-Apr-2025**

Scale: **1:2500 @A4**

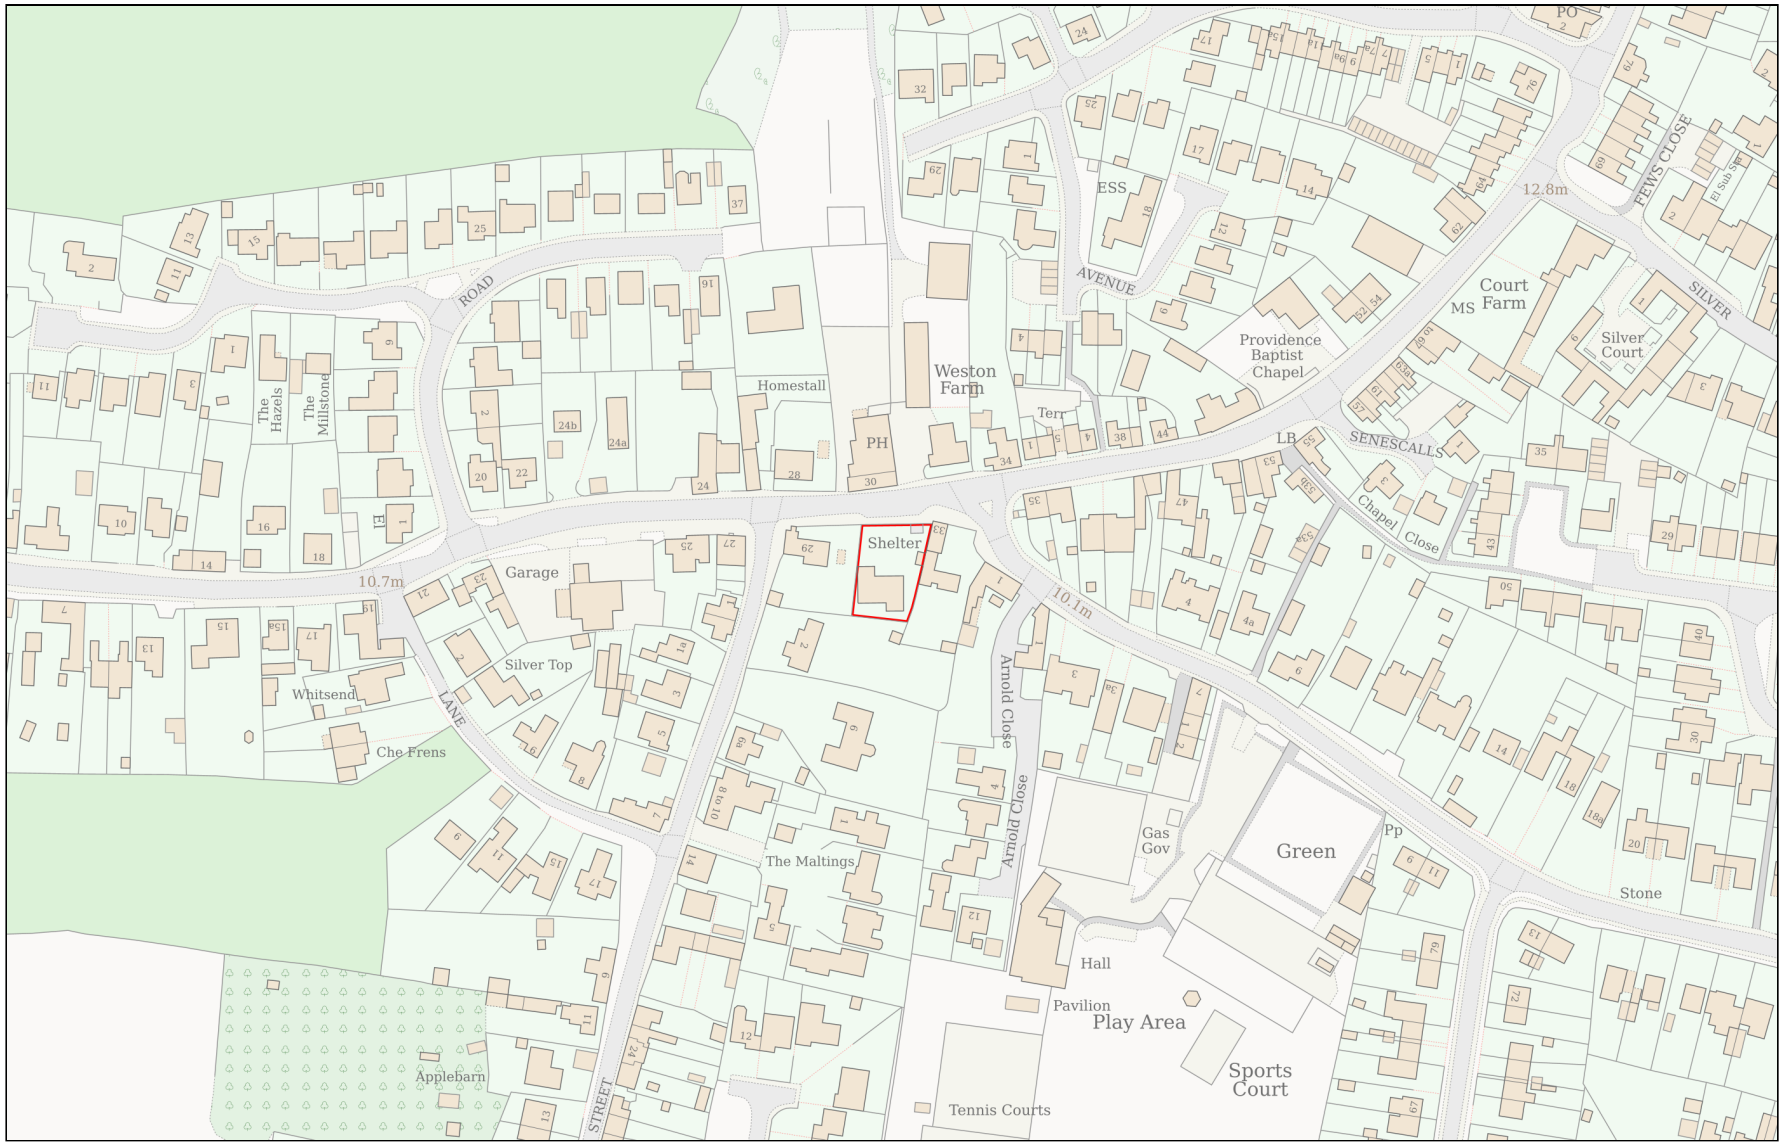

Planning Portal Reference: **PP-13984183v1**

Powered By TerraQuest

© Crown copyright and database rights 2025 OS 100042766