COPYRIGHT AND CONFIDENTIAL INFORMATION
The copyright of this confidential document and all information contained in it is owned by ATVC Services. This document and all information in it are not to be made available to the public or to anyone else (whether in the United Kingdom or elsewhere), by written or oral description, or by use, or in any other way, unless by prior written authority from the copyright owner.
The principle points of construction only are illustrated. Layout and dimensions are subject to confirmation and detailed design.

THIS DRAWING MUST NOT BE USED FOR CONSTRUCTION PURPOSES

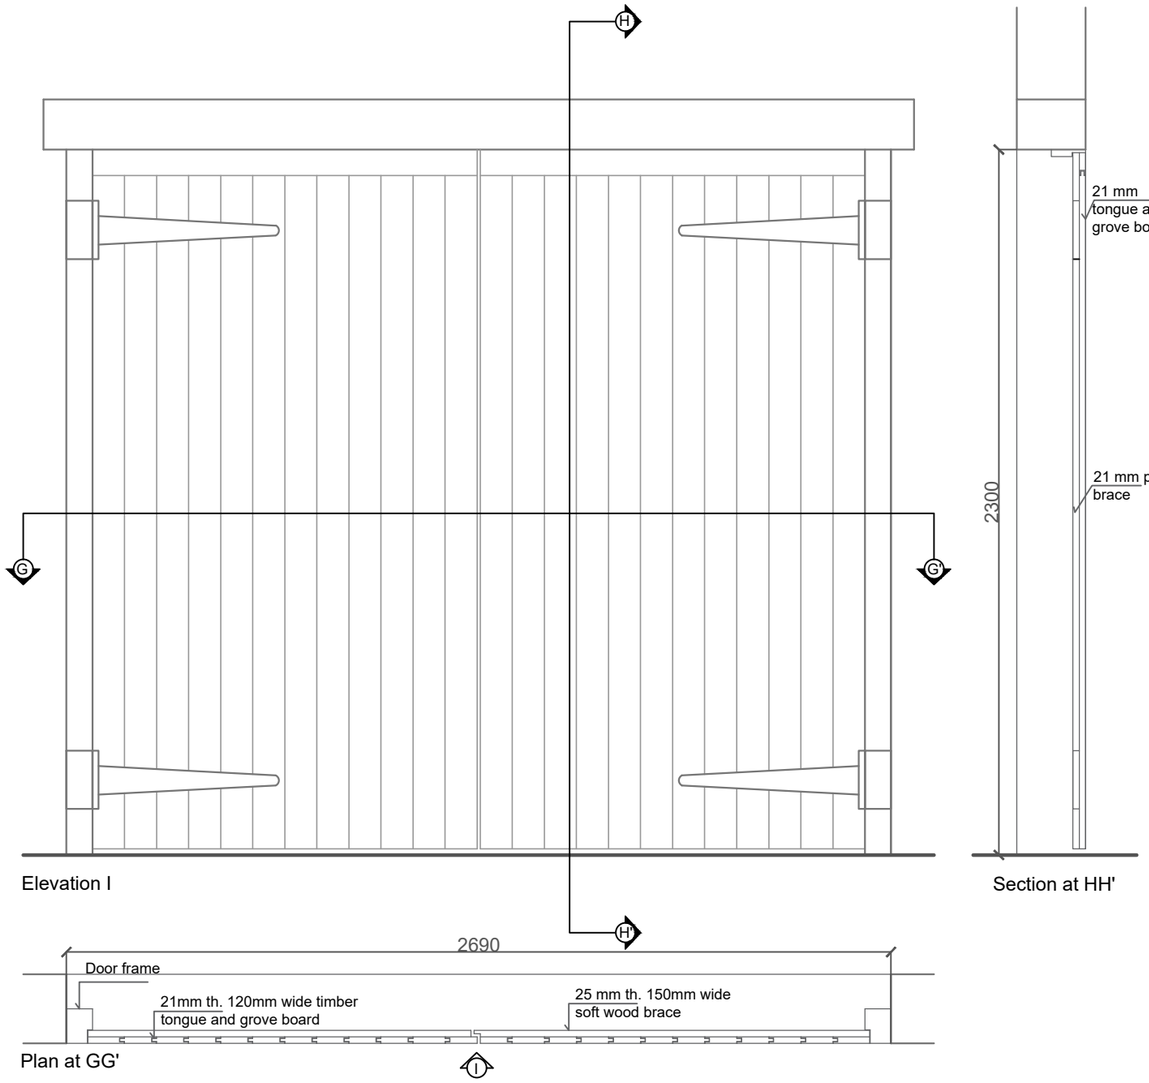

Elevation I

Section at HH'

Plan at GG'

Proposed ledged and braced door to Garage 1,
replacing existing sliding door to attached barn

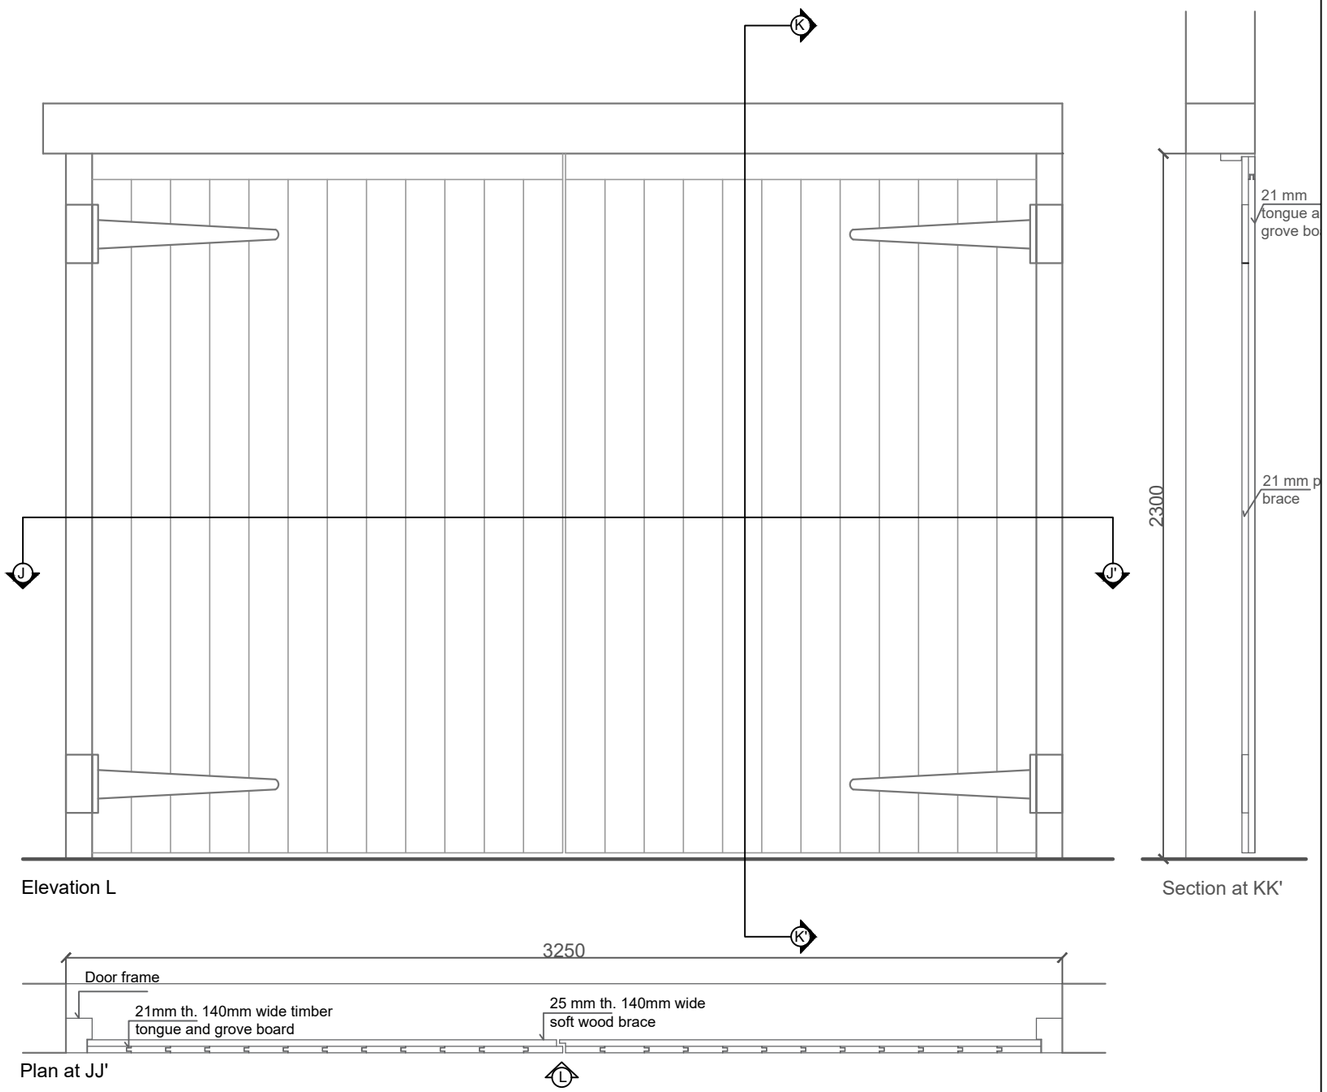

Elevation L

Section at KK'

Plan at JJ'

Proposed ledged and braced door to Garage 2,
replacing existing up and over door to barn 1

1:20

400mm 0 400mm 800mm 1200mm 1600mm 2000mm

Brooke House
Thrapston Road, Ellington
Huntingdon
PE28 0AE

Project no: 907 2YB

Date: 05/06/2026

Drawing no: 05
Proposed Garage 1 and Garage 2 door details
Scale 1:20

Notes:

Drawn by:
Hawkins Historic Ltd.

HAWKINS HISTORIC LTD