
Location Plan

Site Address: **96, Longsands Road, St Neots, PE19 1TW**

Date Produced: **24-Mar-2025**

Scale: **1:1250 @A4**

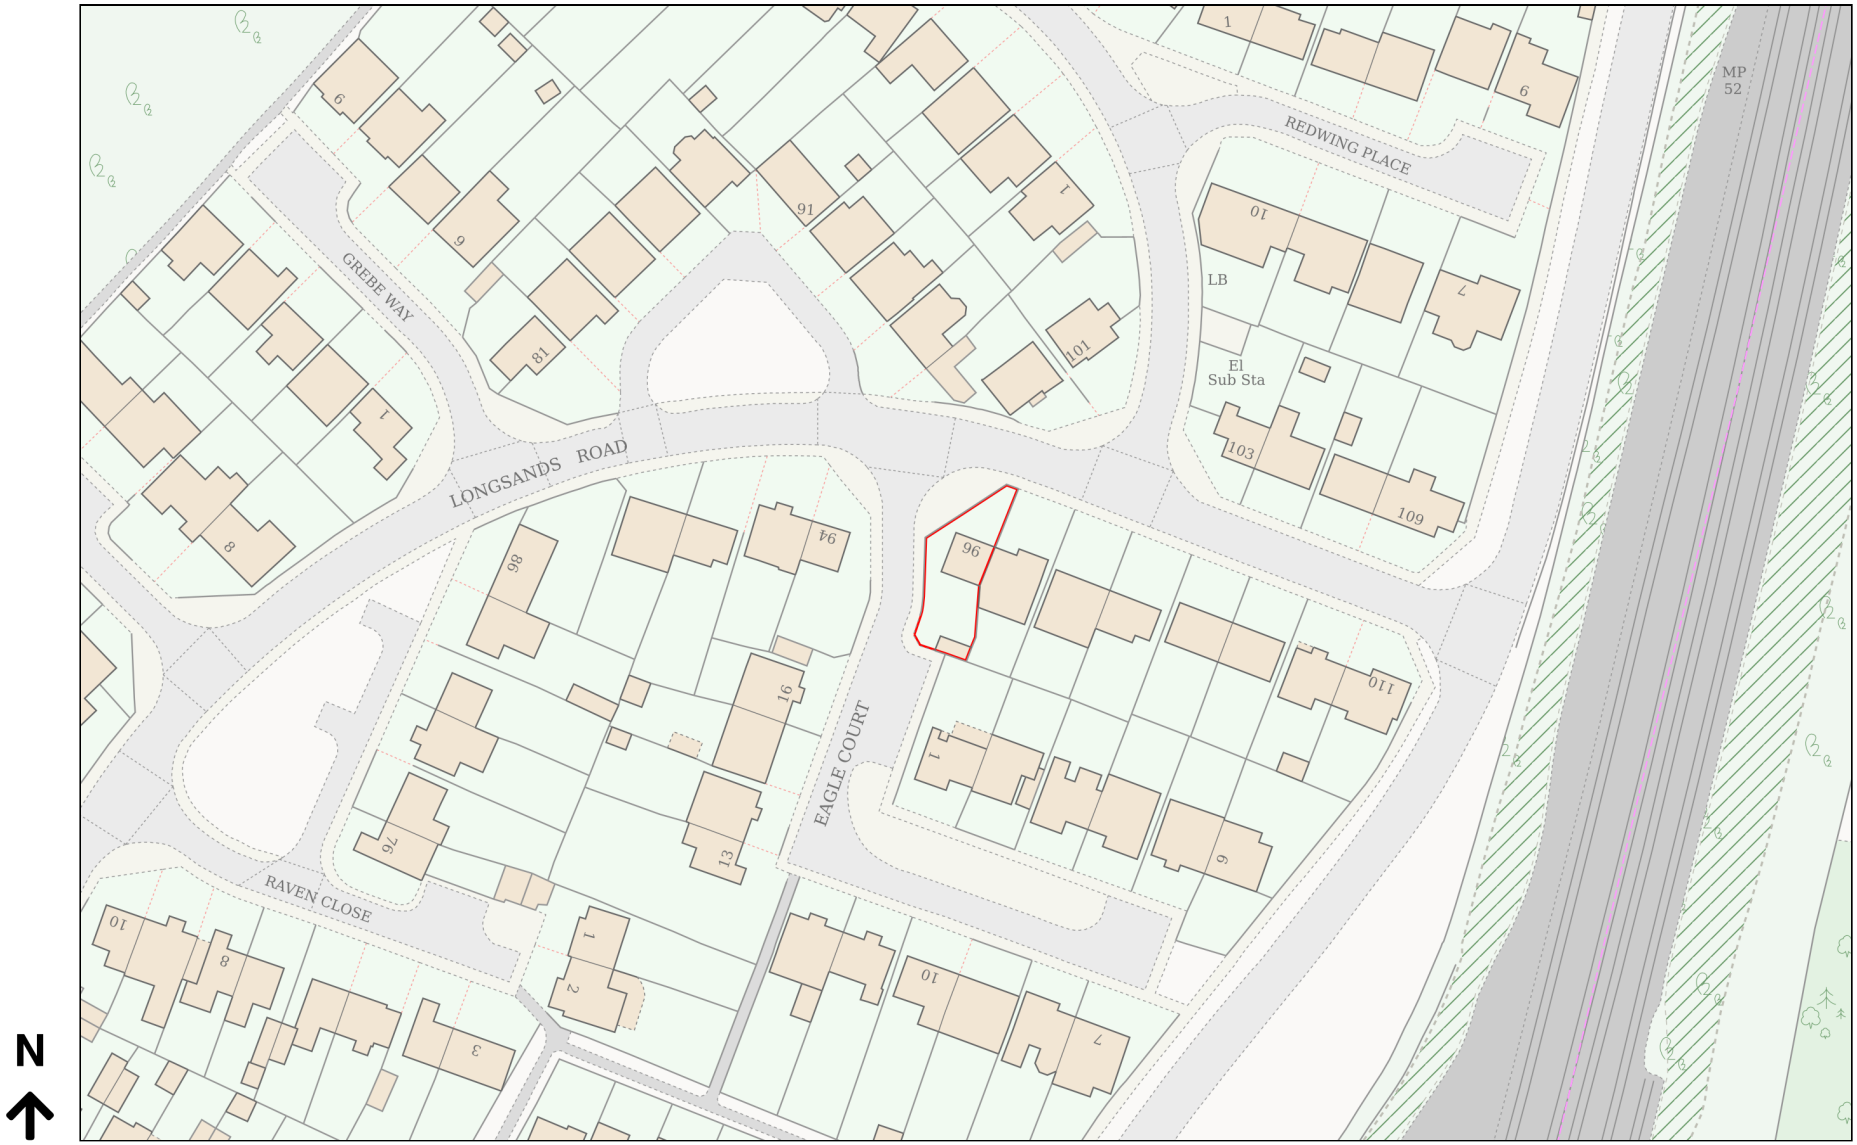

Planning Portal Reference: **PP-13876343v1**

Powered By TerraQuest

© Crown copyright and database rights 2025 OS 100042766