
DETAILING BY JPT DESIGN


WWW.JPTDESIGN.CO.UK

NOTES :


1. ALL DIMENSIONS IN MILLIMETRES UNLESS OTHERWISE STATED.

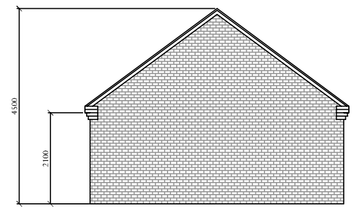


EXISTING SIDE ELEVATION
Scale 1:100

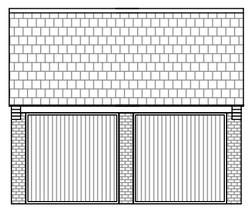


EXISTING FRONT ELEVATION
Scale 1:100

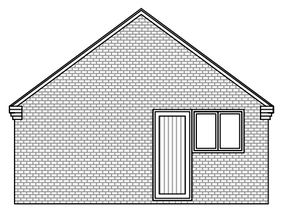


EXISTING SIDE ELEVATION
Scale 1:100

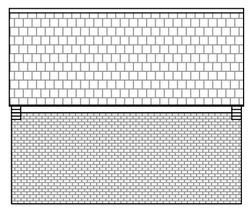

EXISTING REAR ELEVATION
Scale 1:100

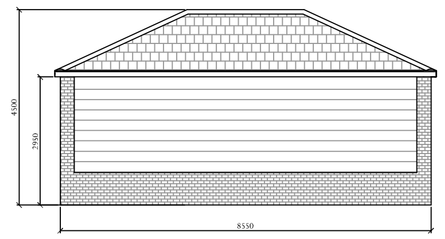


PROPOSED SIDE ELEVATION
Scale 1:100

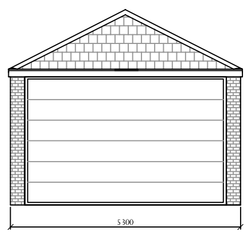


PROPOSED FRONT ELEVATION
Scale 1:100




PROPOSED SIDE ELEVATION
Scale 1:100

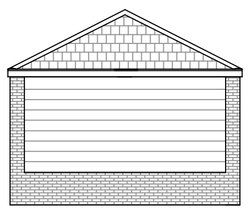


PROPOSED REAR ELEVATION
Scale 1:100

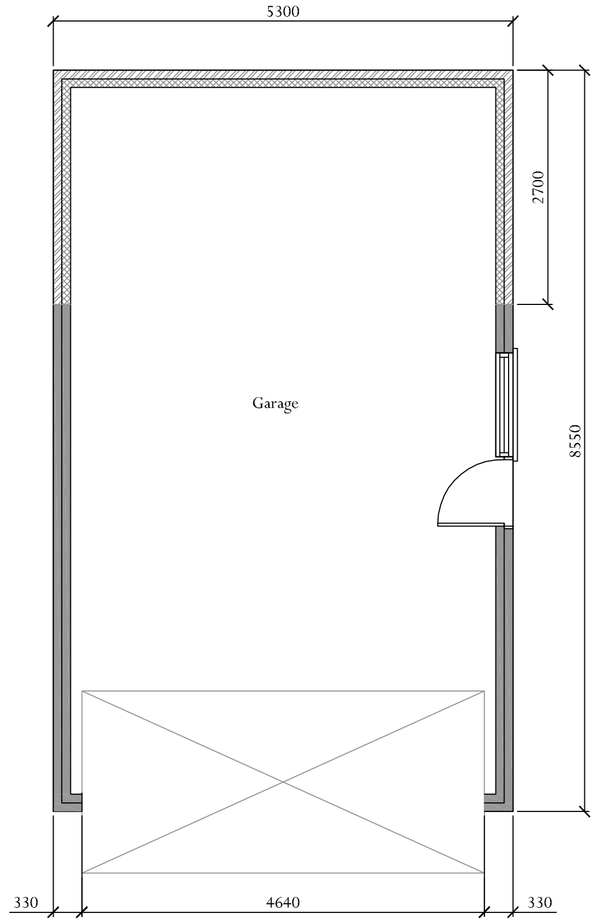


PROPOSED FLOOR PLAN
Scale 1:50

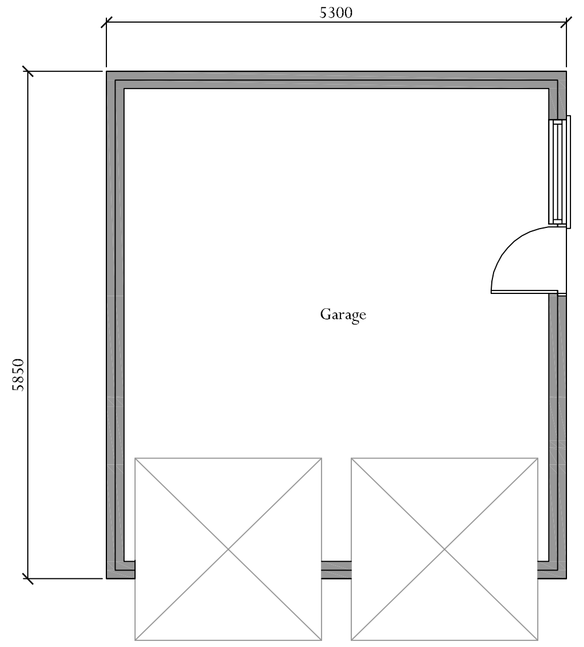


EXISTING FLOOR PLAN
Scale 1:50

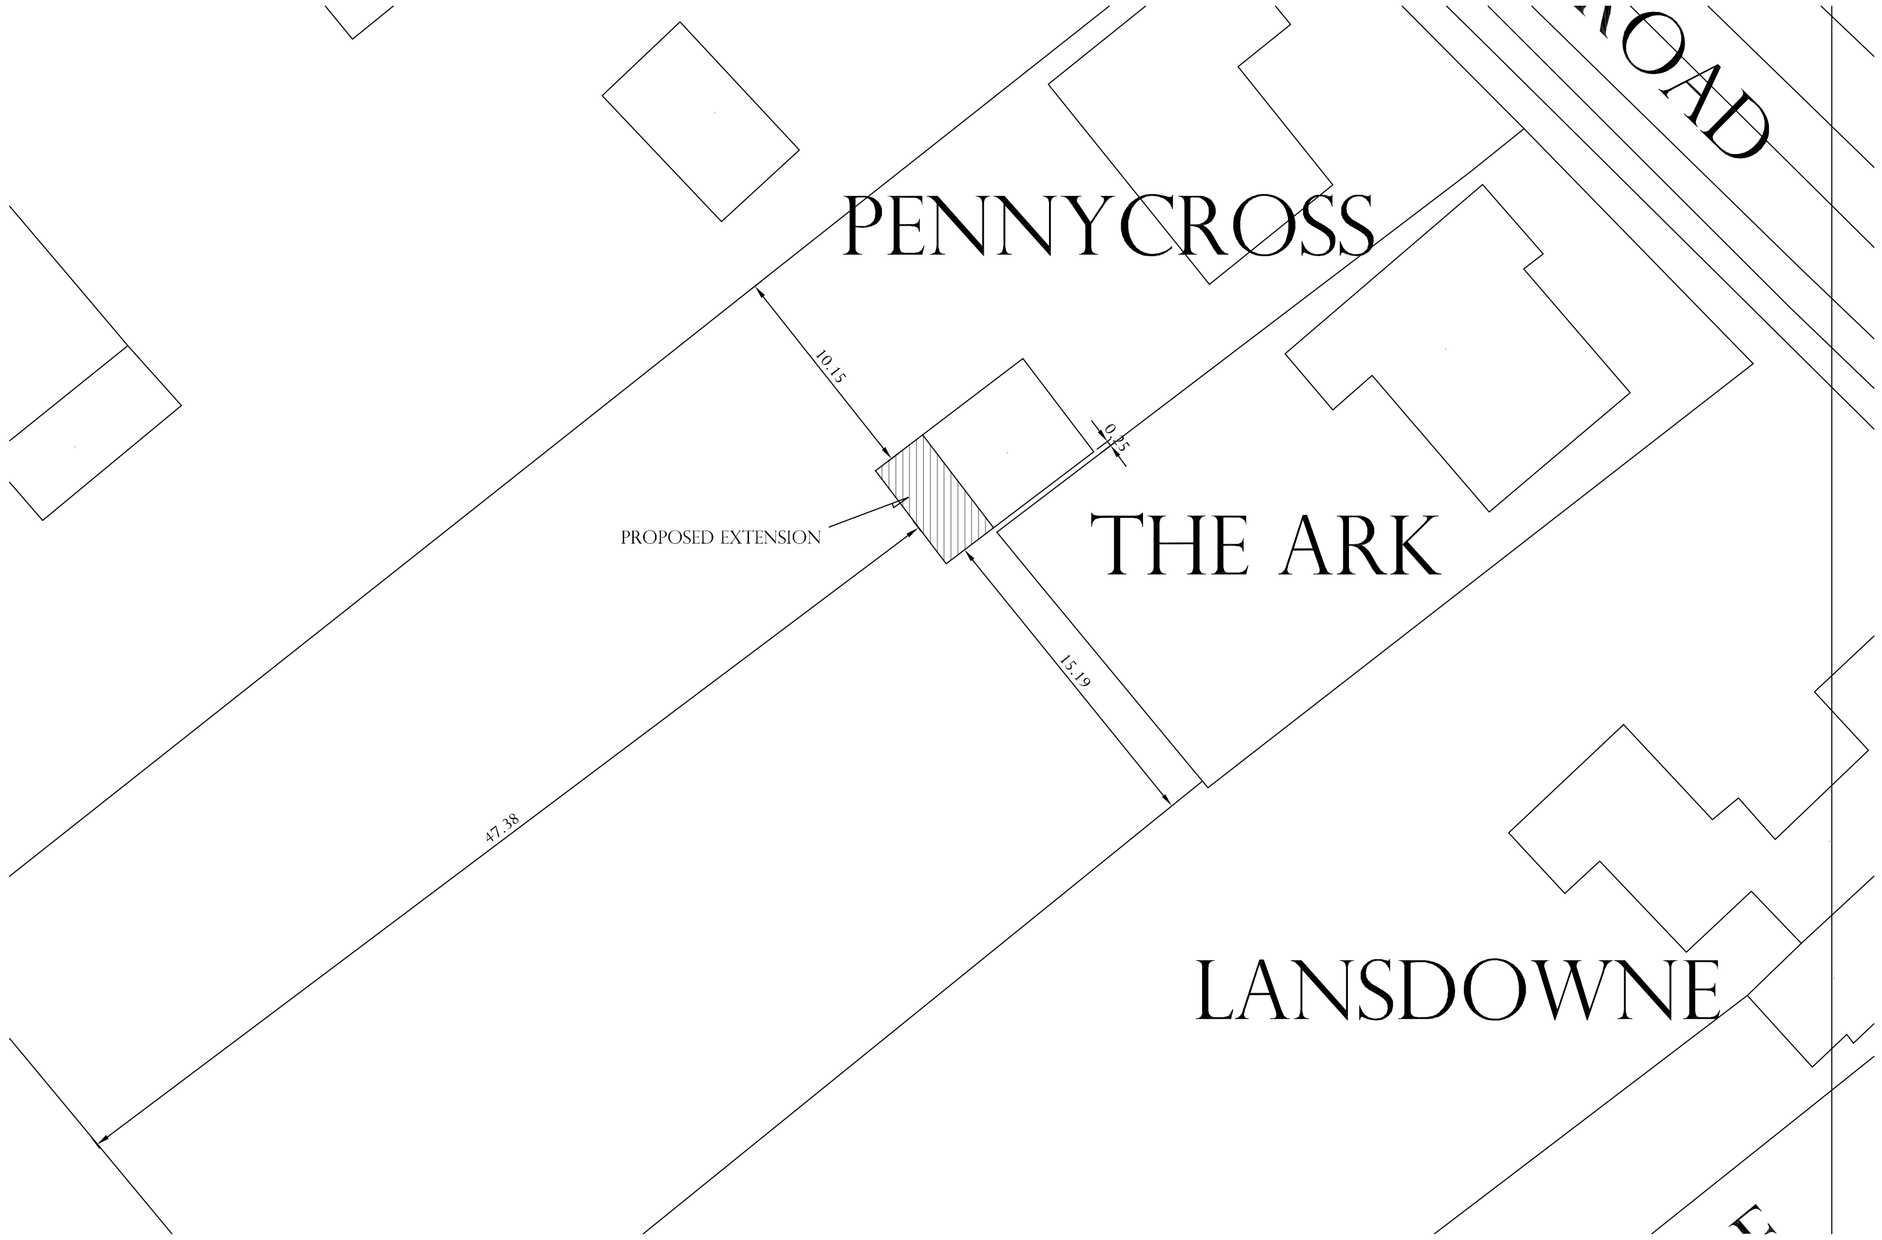


PROPOSED BLOCK PLAN (METRES)
SCALE 1:200

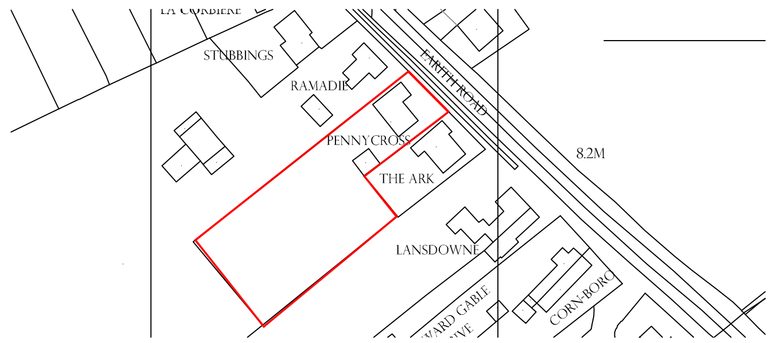

SITE LOCATION PLAN
SCALE 1:1250

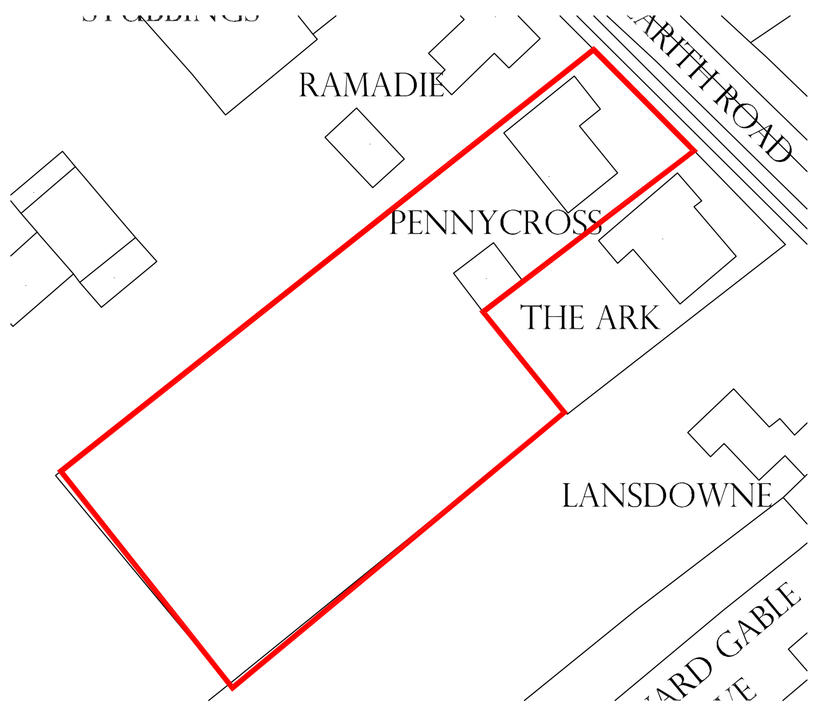


SITE PLAN
SCALE 1:500

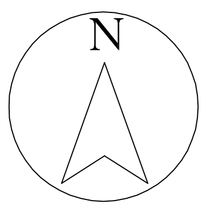

This plan includes the following Licensed Data: OS MasterMap Black and White PDF Location Plan by the Ordnance Survey National Geographic Database and incorporating surveyed revision available at the date of production. Reproduction in whole or in part is prohibited without the prior permission of Ordnance Survey. The representation of a road, track or path is no evidence of a right of way. The representation of features, as lines, is no evidence of a property boundary.
© Crown copyright and database rights, 2016. Ordnance Survey 0100031673.

SCALE RULER

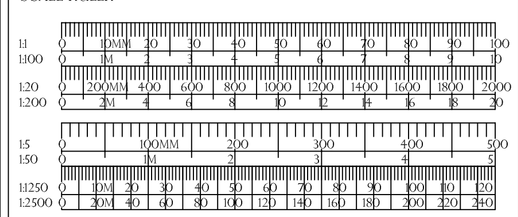

JPT DESIGN
RESIDENTIAL PLANNING & DEVELOPMENT ENGINEERING
THE STUDIO, 23 HALIFAX ROAD, UPPER CAMBOURNE CB23 6AX
WWW.JPTDESIGN.CO.UK

Drawing Title -

SITE PLANS AND PROPOSED BLOCK PLAN

Client - MRS & MRS DIETSCH

Address - PENNYCROSS, EARITH ROAD, COLNE

Scale - AS SHOWN @ A1 Date - MAR 25

Dwg. No. - JPT/DTSH/0325/101 Rev. A

partner LABC