GENERAL NOTES

1. Please note that this is an A0 drawing.
2. No responsibility can be accepted in error of scaling from this drawing by others. All measurements should be taken from figured dimensions and checked on site.

LEGEND

SYMBOL	DESCRIPTION
	EXTERNAL LOUVER
	DWL.1.LA013.HN.W007 WALL MOUNTED - DOWER D WALL
	DSX2.2.LA563.FW WALL MOUNTED - D-SERIES 2 LUMINAIRE
	DSX0.1.LA133.FW WALL MOUNTED - D-SERIES 0 AREA LUMINAIRE
	TBHF.POLY.7026AR4330GL WALL MOUNTED - 7026 - POLAR 1 30M MOD. AR 3000K

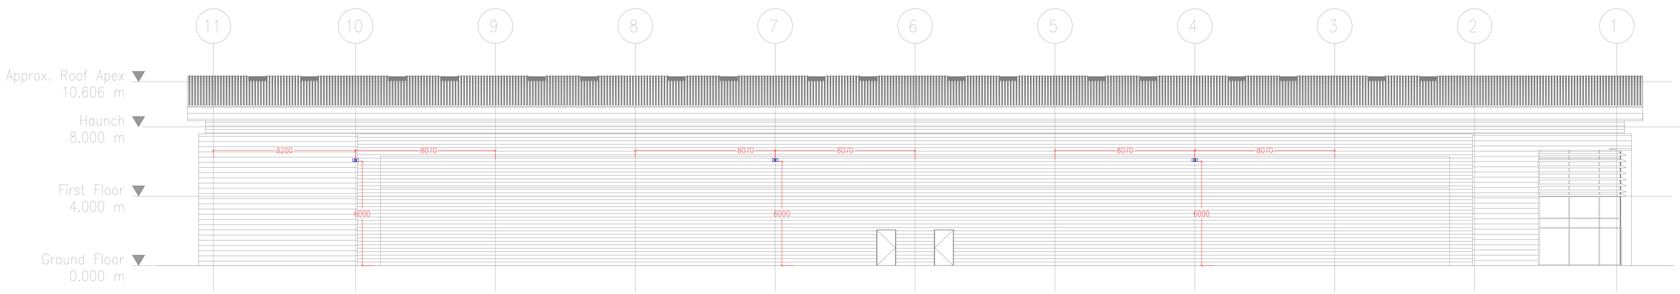

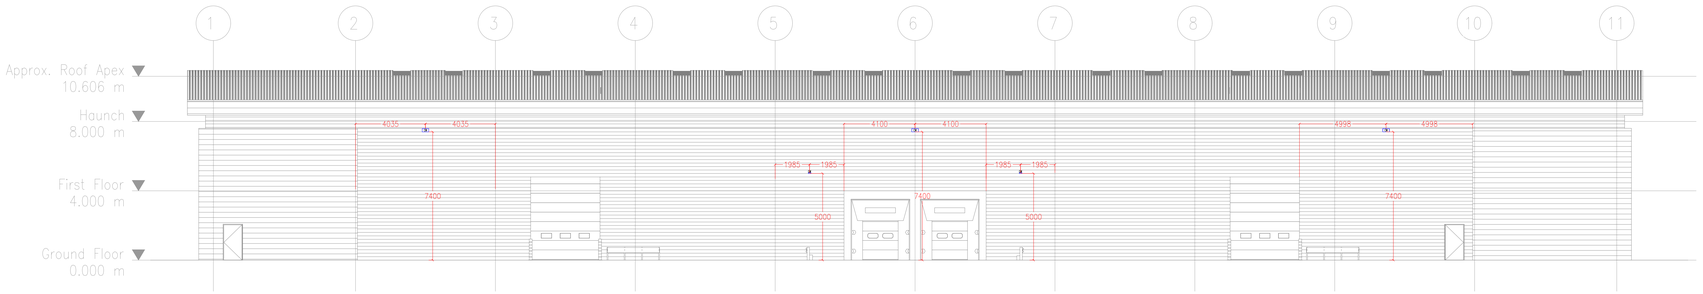

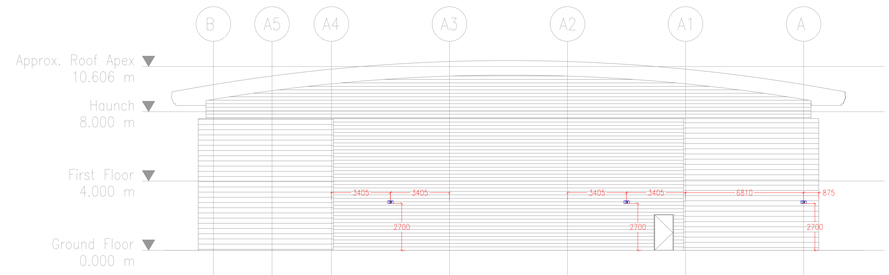

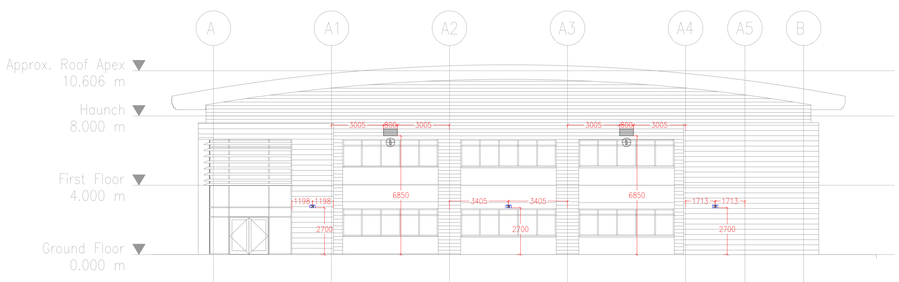

EXTERNAL WEATHER LOUVRE SCHEDULE

REF NO:	INTAKE OR EXHAUST	SYSTEM REF	MANUFACTURER	MODEL	SYSTEM AIR VOLUME (m^3/s)	LOUVRE AIR VOLUME (m^3/s)	LOUVRE FREE AREA (%)	NOMINAL NECK SIZE LENGTH (mm)	NOMINAL NECK SIZE HEIGHT (mm)	NOMINAL OVERALL SIZE LENGTH (mm)	NOMINAL OVERALL SIZE HEIGHT (mm)	COLOUR	PRESSURE DROP (Pa)	NOISE LEVEL	TERMINAL VELOCITY (m/s)	DUCT SIZE SPIGOT CONNECTION REQUIRED (mm)	NOTES
EL01	Intake	HRU01	Complete Air Supplies	WL-388M-800x400	0.229	0.229	48%	800	400	845	445	RAL 9006	<15	<35	1.5	315dia	
EL02	Exhaust	EF01	Complete Air Supplies	WL-388M-800x400	0.084	0.313	48%	800	400	845	445	RAL 9006	<15	<35	2.0	200dia	
		HRU01			0.229											315dia	

Rev	Description	Drawn	Ch By	Ck By	Date
AF	AS FITTED				

BASED ON: 001301 Unit 1 – Building Elevations – 002

Drawing Status: AS FITTED

CARTER ELECTRICAL SERVICES LIMITED

Unit 6, North Staffs Business Park,
Innovation Way, Staffs ST64BF.
Email : info@carterelectrical.co.uk
Telephone: 01782 822250
www.carterelectrical.co.uk

Project: St JOHNS BUSINESS PARK, HUNTINGTON

Title: UNIT 1
EXTERNAL COORDINATED ELEVATIONS
LAYOUT

Architect:	UMC ARCHITECTS		
Consultant:	HALLIGAN CONSULTING		
Designer: RB	Project Manager: AS	CAD: JA	Checked: RB
Date:	Project Number: CES544	Scale: 1:125	A0
Drawing No: L023-CES-90-01.ZZ-D-Z-009000		Rev: AF	

Copyright: Carter Electrical Services LTD
Contractors are to check all dimensions on site and refer any discrepancies to Carter Electrical immediately.