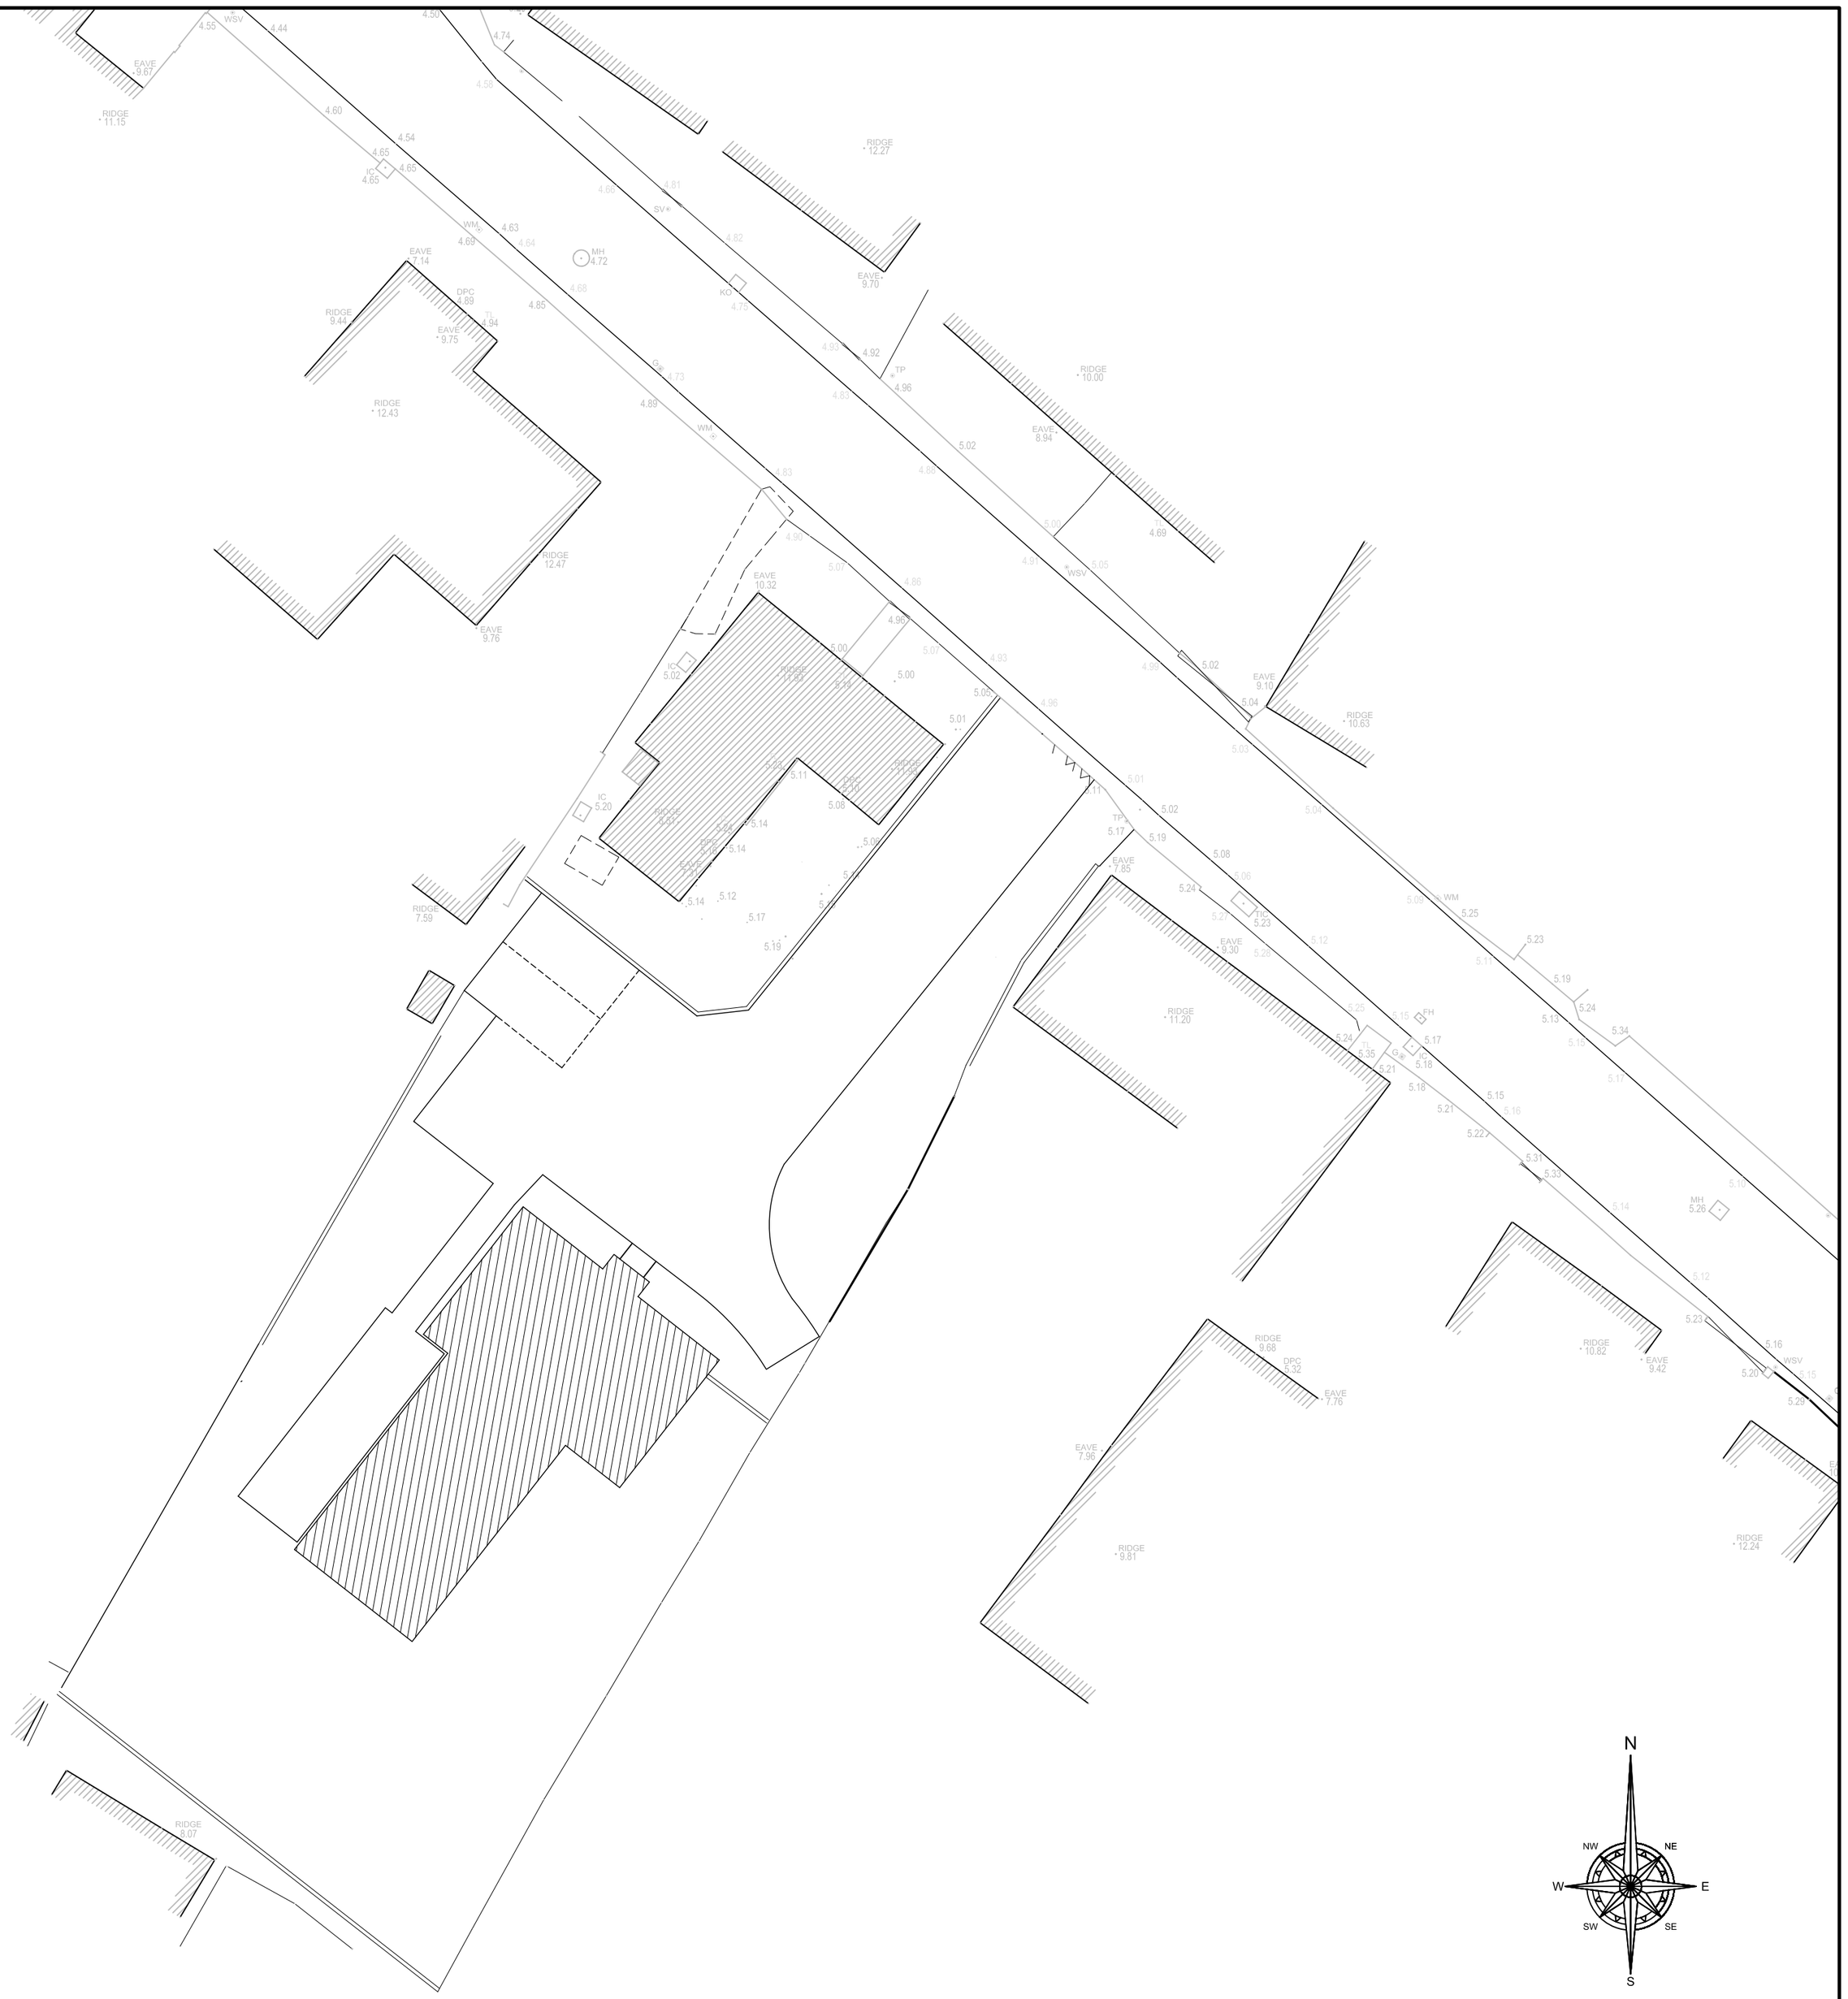


MWS Architectural Ltd
ARCHITECTURAL CONSULTANT
Tel/Fax: 01353 665 352
Email: mark@mwsarchitectural.co.uk

Project:
PROPOSED SINGLE GARAGE
???? STAR LANE
RAMSEY CAMBRIDGESIRE

Drawing:
Site Plan as Existing

Drawn by:	Scale:	Date:
MWS	1:200@A2	29-01-25

Drawing no:	Revision
295/P/102	.