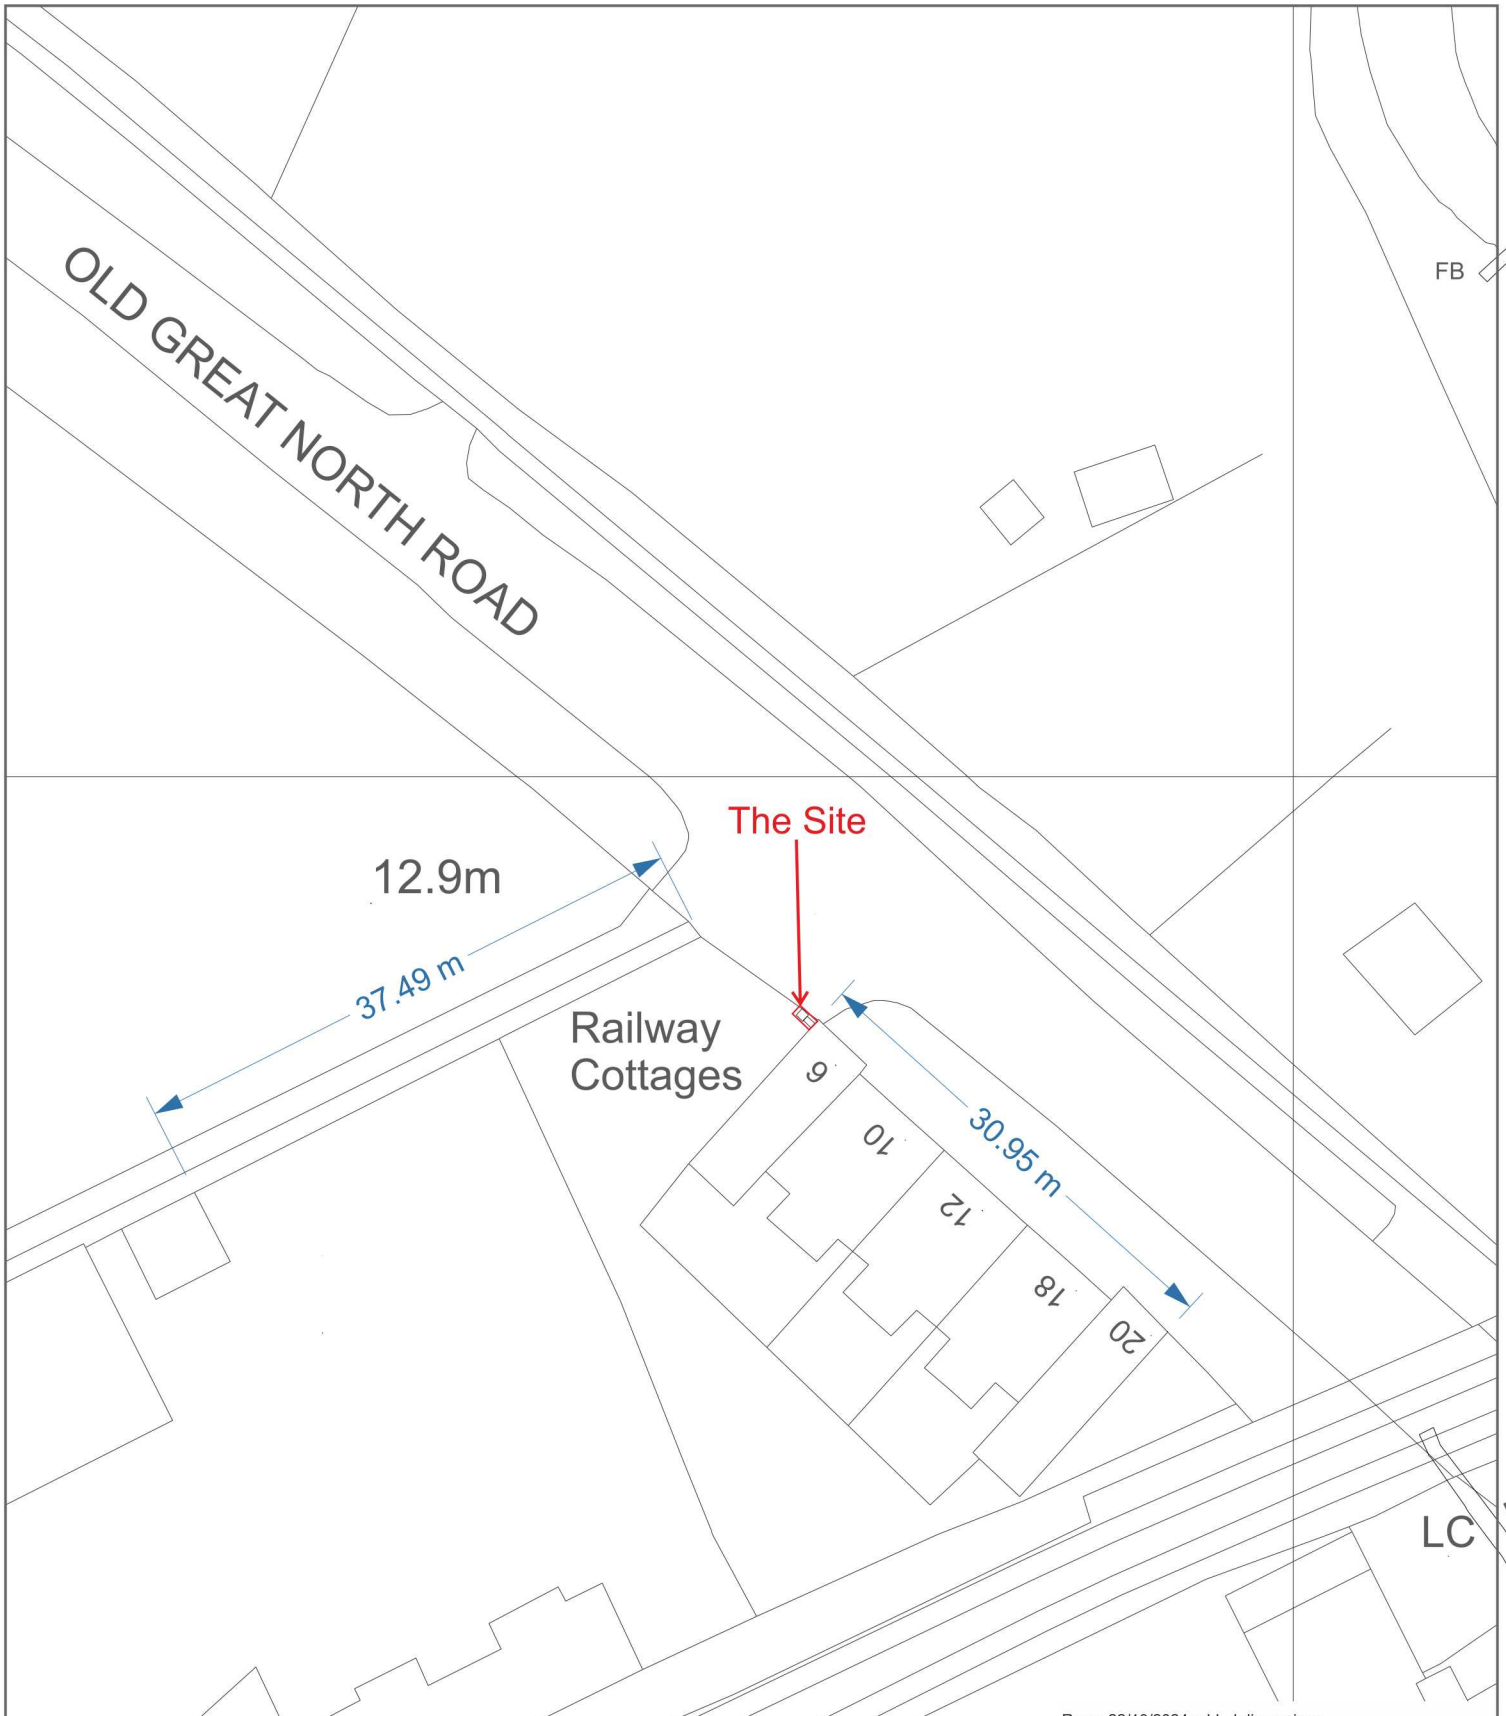


Rev a 22/10/2024 added dimensions

CLOVER PLANNING
Flat Road Farm,
Willingham,
Cambridge,
CB24 5JW

Phone: 01954 261538

Project: Station Yard Wall Stibbington	
Drawing Title: Site Plan	Date: May 2018
Drawing number: CP/AF/WSW/01 Rev a	Scale: 1:500 at A4