Wall
Tool dressed ashlar blocks to match lower courses to aline with remaining wall course where existing upper course where missing to aline with courses in dwelling (courses shown are indicative)

Pier
As per original front (facing Old Great North Road) as pitched rubble with returned ends. Remainder of pier punched finished. Rebate to separate the stone styles. Courses show are indicative.

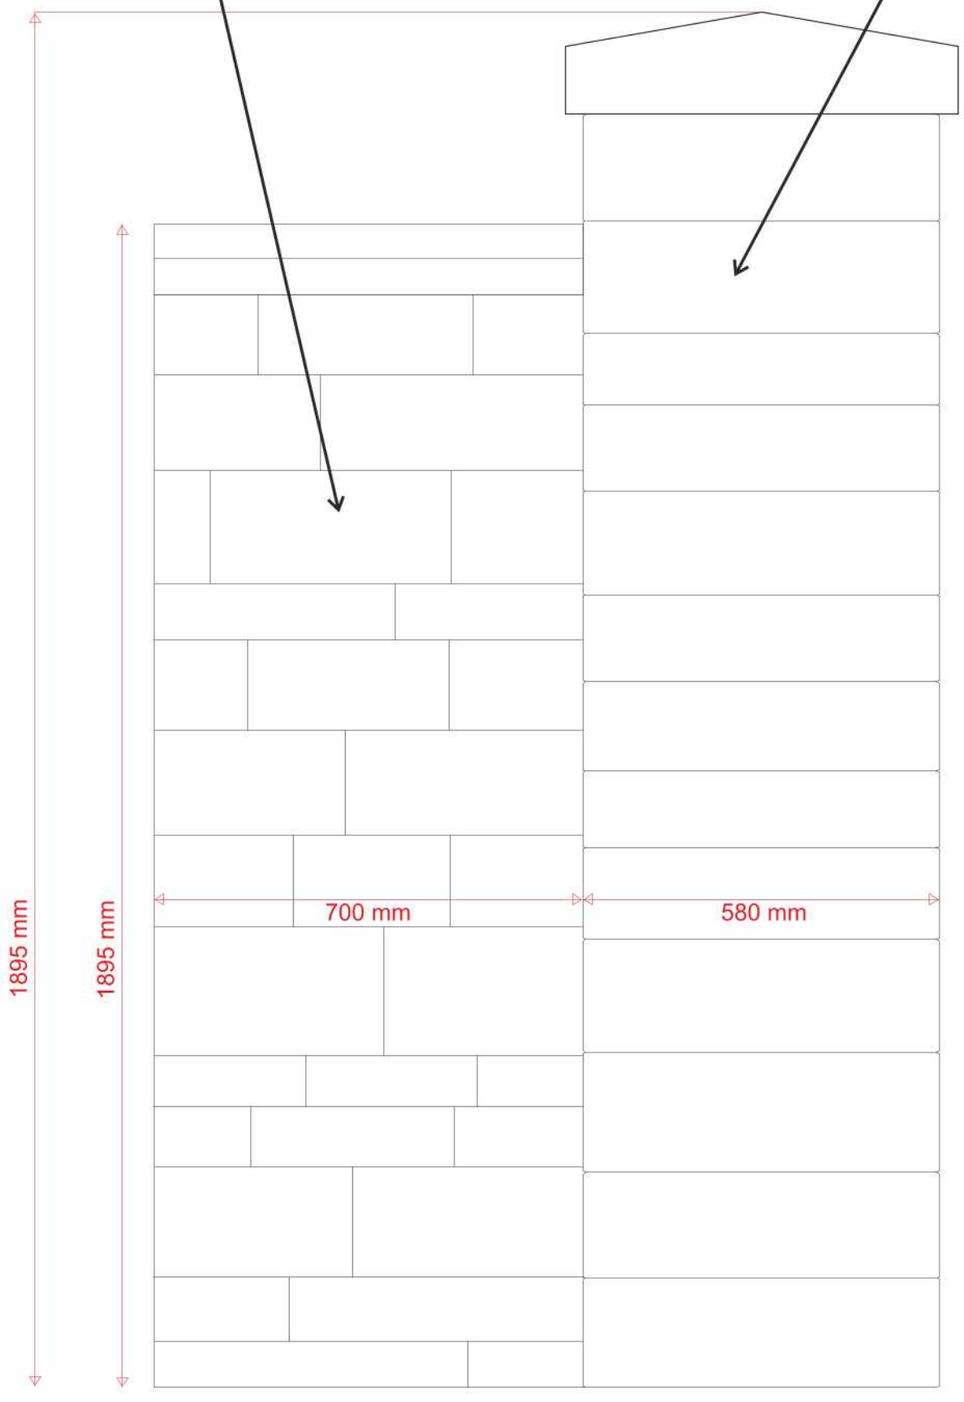

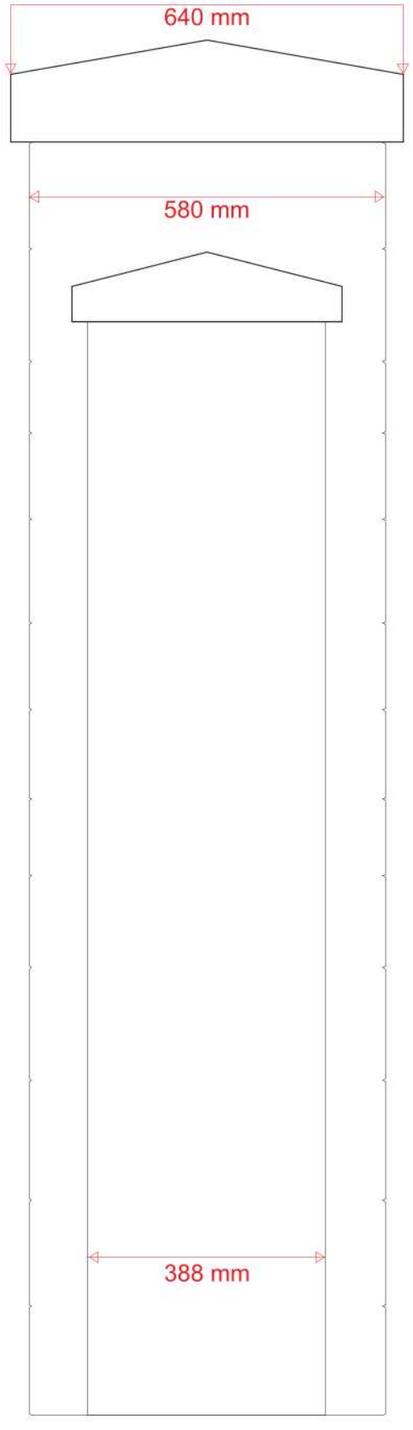

Cross Section

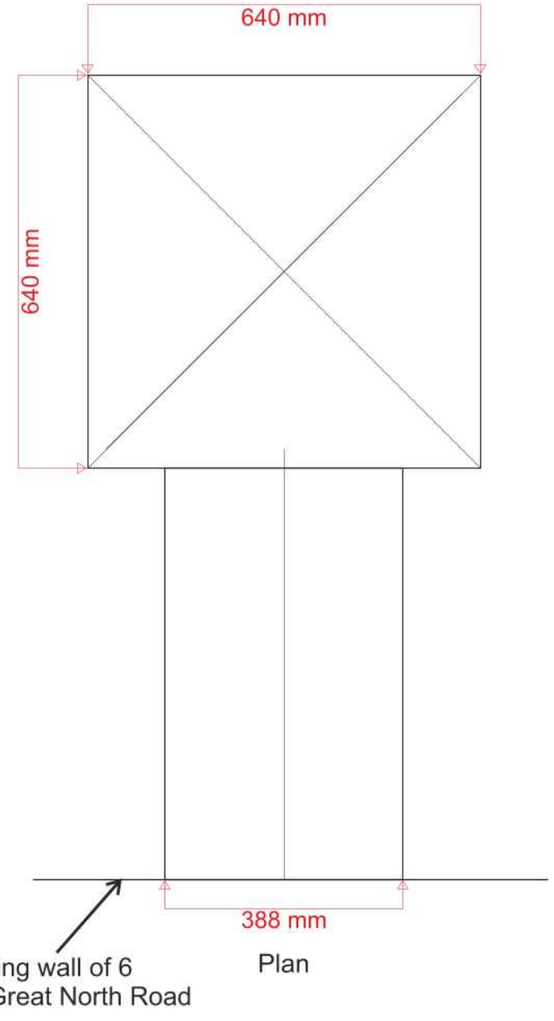

Existing wall of 6
Old Great North Road

Plan

CLOVER PLANNING
Flat Road Farm,
Willingham,
Cambridge,
CB24 5JW
Phone: 01954 261538

Station Yard Wall
Stibbington

Drawing Title	Date
Elevations	May 2018
Drawing number	**Scale**
CP/AF/WSW/02	1:10 at A3