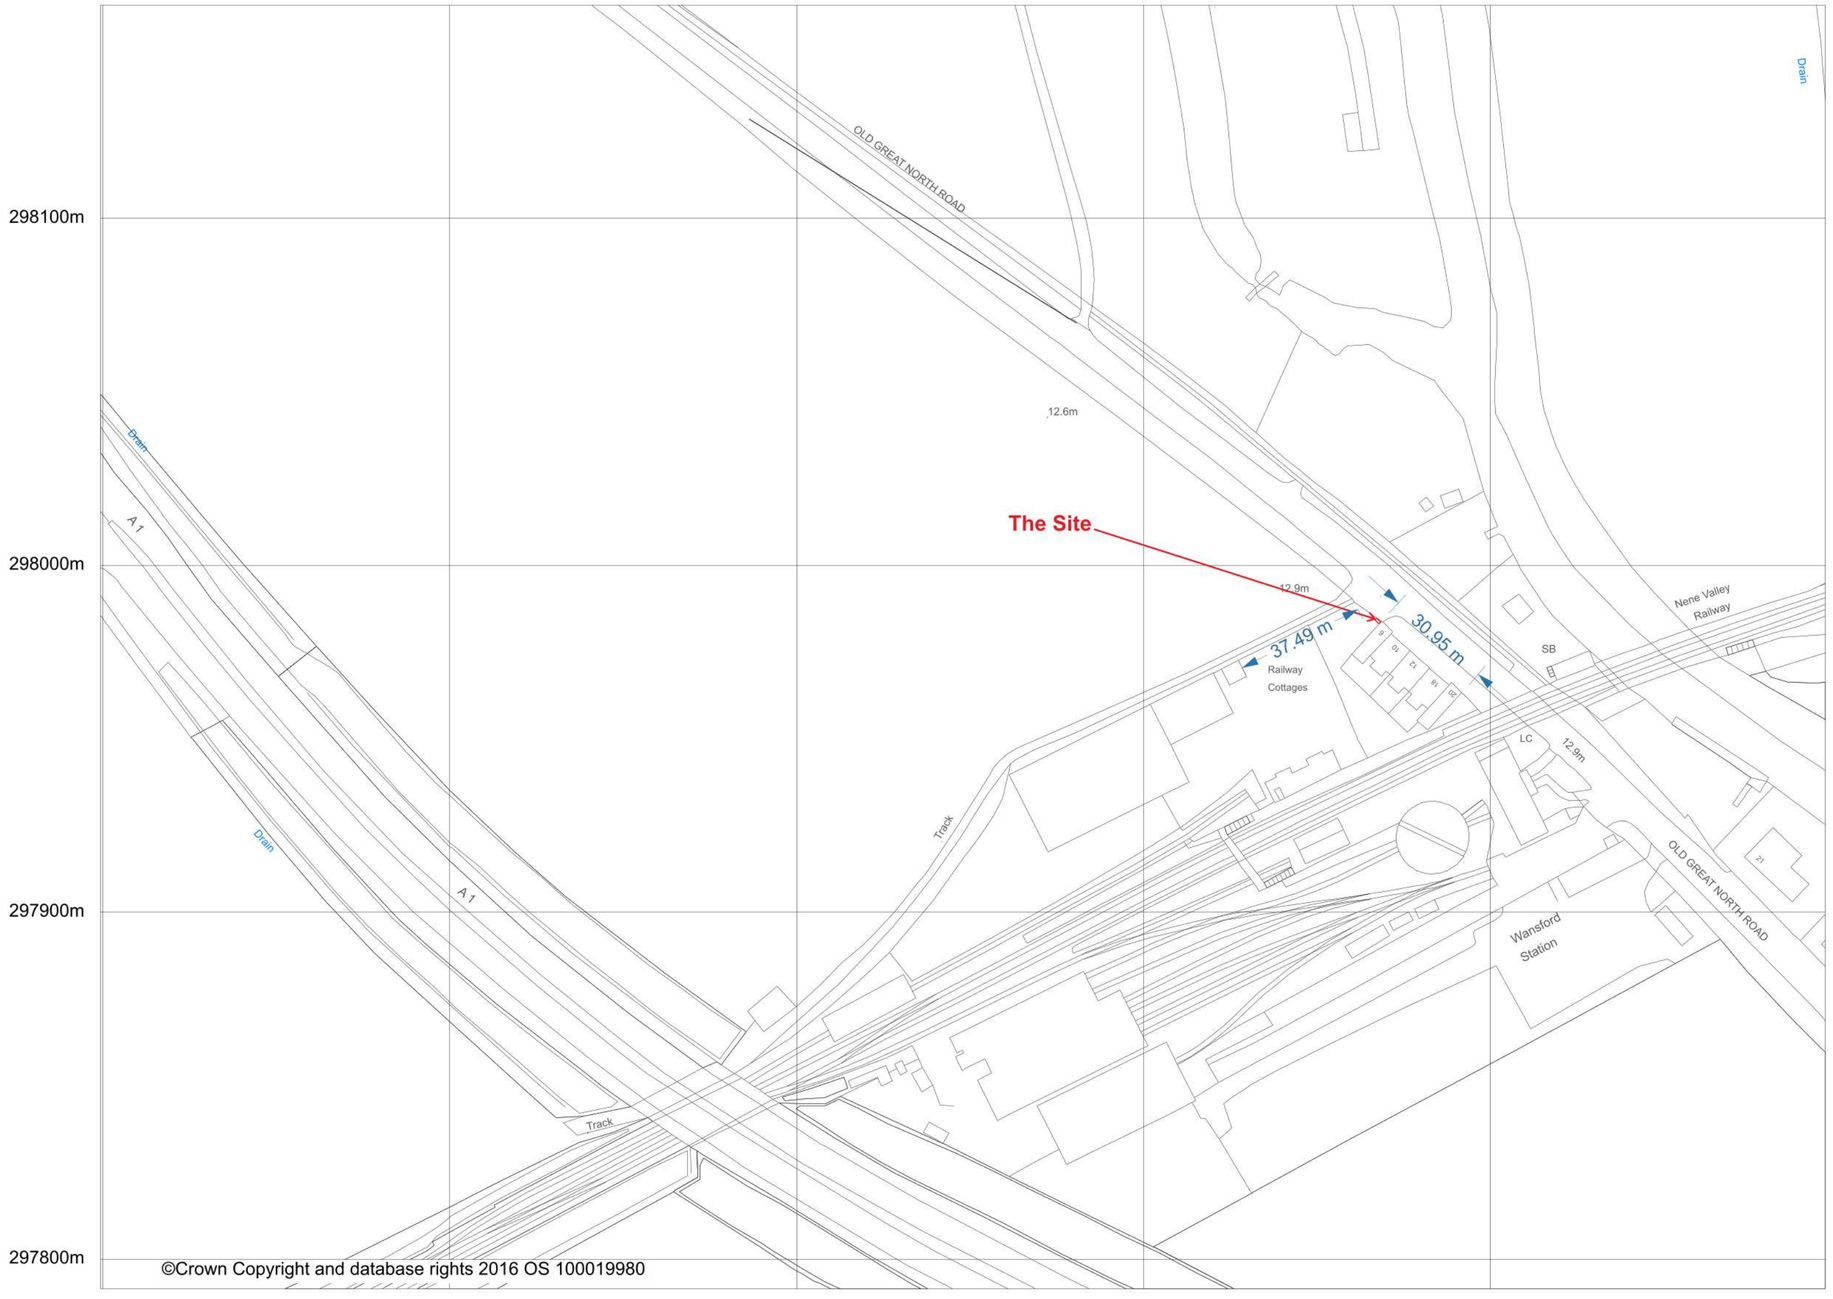


N

0 25 50 100

Metres

CLOVER PLANNING
Flat Road Farm,
Willingham,
Cambridge,
CB24 5JW
Phone: 01954 261538

Project: Station Yard Wall Stibbington	
Drawing Title: Location Plan	Date: June 2018
Drawing number: CP/AF/WSW/03	Scale: 1:1250 at A2