Russell Payne MCIAT shall have no liability to the Employer arising out of any unauthorized modification or amendment to, or any transmission, copy or use of the material, or any proprietary work contained therein, by the Employer, Other Project Team Member, or any other third party.

All dimensions are to be checked and verified on-site by the Main Contractor prior to commencement; any discrepancies are to be reported to the Contract Administrator.

This drawing is to be read in conjunction with all other relevant drawings and specifications.

Do Not Scale

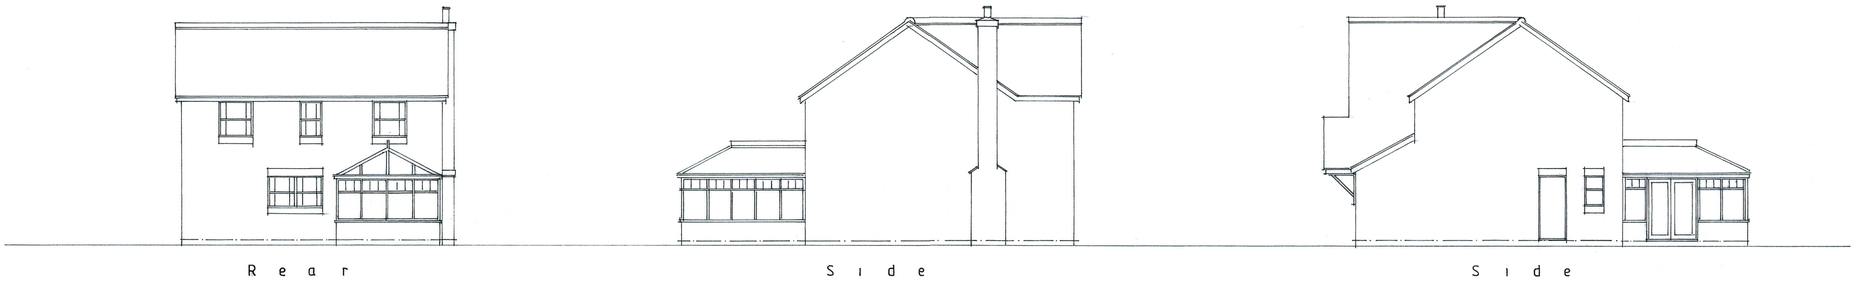

E x i s t i n g

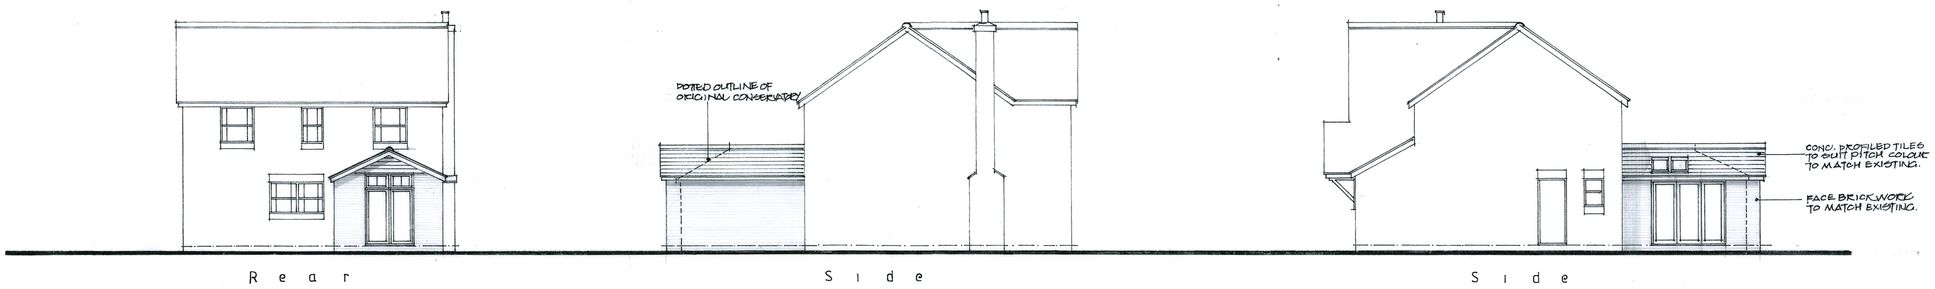

P r o p o s e d

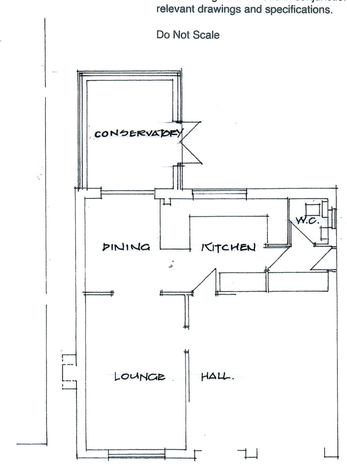

Existing Ground Floor Plan

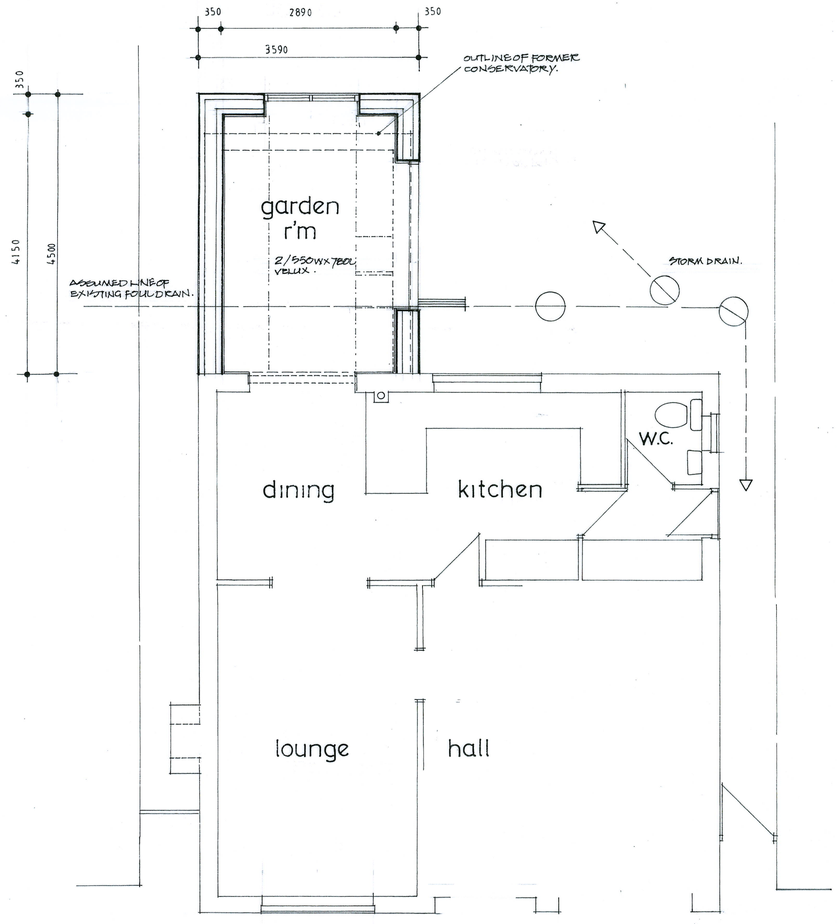

G r o u n d F l o o r

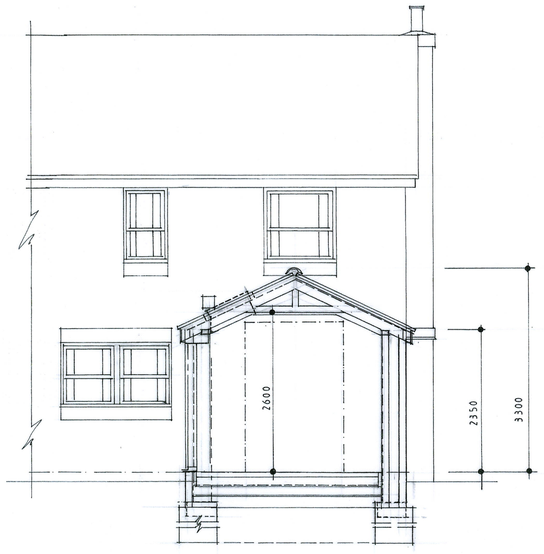

Section A - A

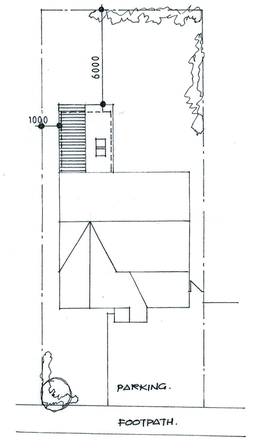

S i t e P l a n
1:200 SCALE.

Russell Payne MCIAT
Chartered Architectural Technologist
Read House
87 High Street,
Warboys, Cambs. PE28 2TB
Tel:01487 825266
russellpayne.mciat@gmail.com

Project
PROPOSED REPLACEMENT OF CONSERVATORY WITH GARDEN ROOM
AT:-
N° 9 LINK DRIVE, BRAMPTON, CAMBS PE28 4FE.
FOR:- MR & MRS A. REED.

Drawing
PLANS/ELEVATIONS AS EXISTING & PROPOSED.

© This drawing is the copyright of Russell Payne MCIAT and must not be reproduced without authorisation.

Scale	1:50/1:100-A1	Date	OCT. 2024.
Drawn	RAP.		
Drwg. No.	24:1324/1	Rev.	