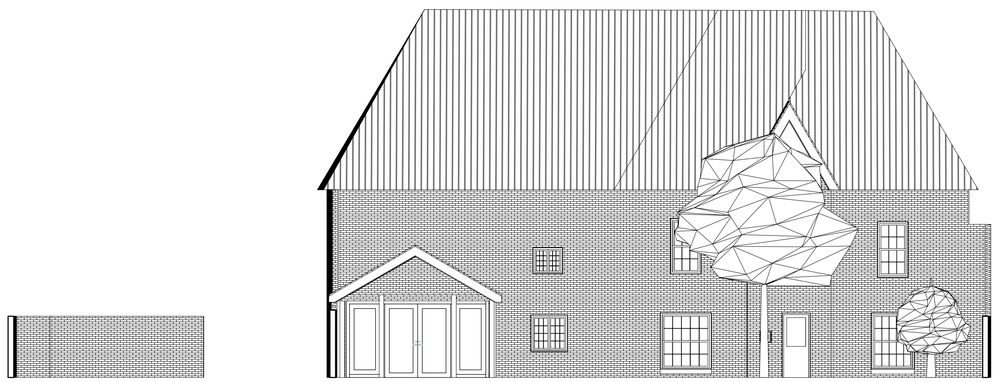

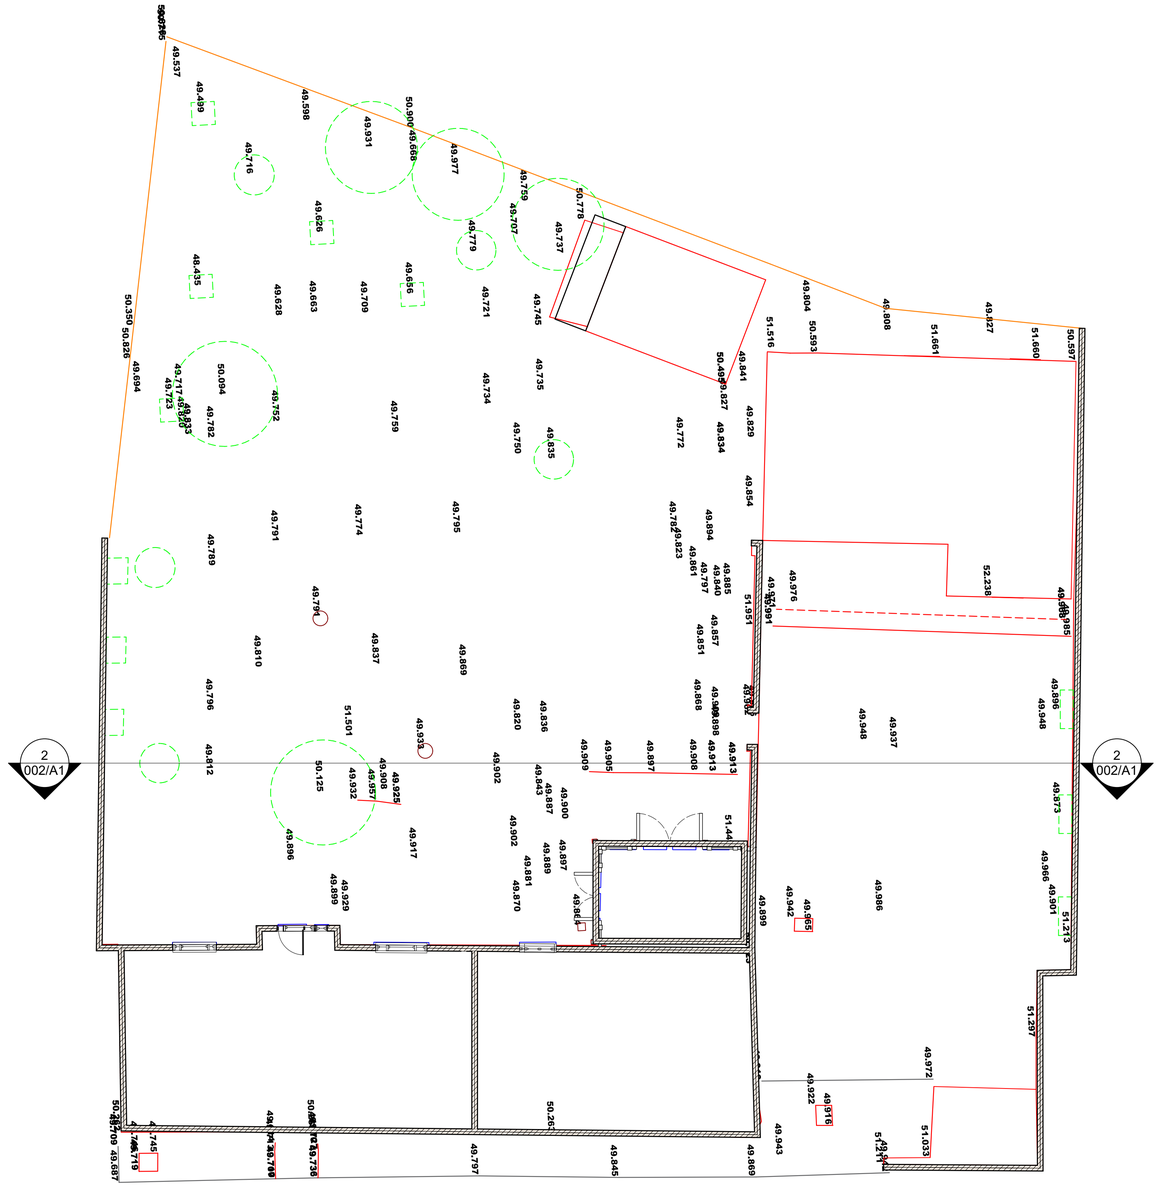

N

2

E/W Original Section

Scale: 1:100

0 5 6 7 8 9 10 11 12 13 14 15 M

N

3

2D Original Survey - showing section line position

Scale: 1:100

Please note: There are no elevations in the current garden, apart from the surrounding walls, fences and buildings.

Amanda Roland-Convey
garden design
07557 517544
amanda@arc-gardendesign.com
www.arc-gardendesign.com

Project Name:	Abbots End - Rear Garden Design Addition of Patios and Garden Path
Client Name:	Mr & Mrs Convey
Client Address:	Abbots End, High Street Hemingford Abbots
Scale:	1:100
Date:	04/11/2024
Sheet Title:	A1-Original Elevation & 2D plan
Sheet Number:	002/A1