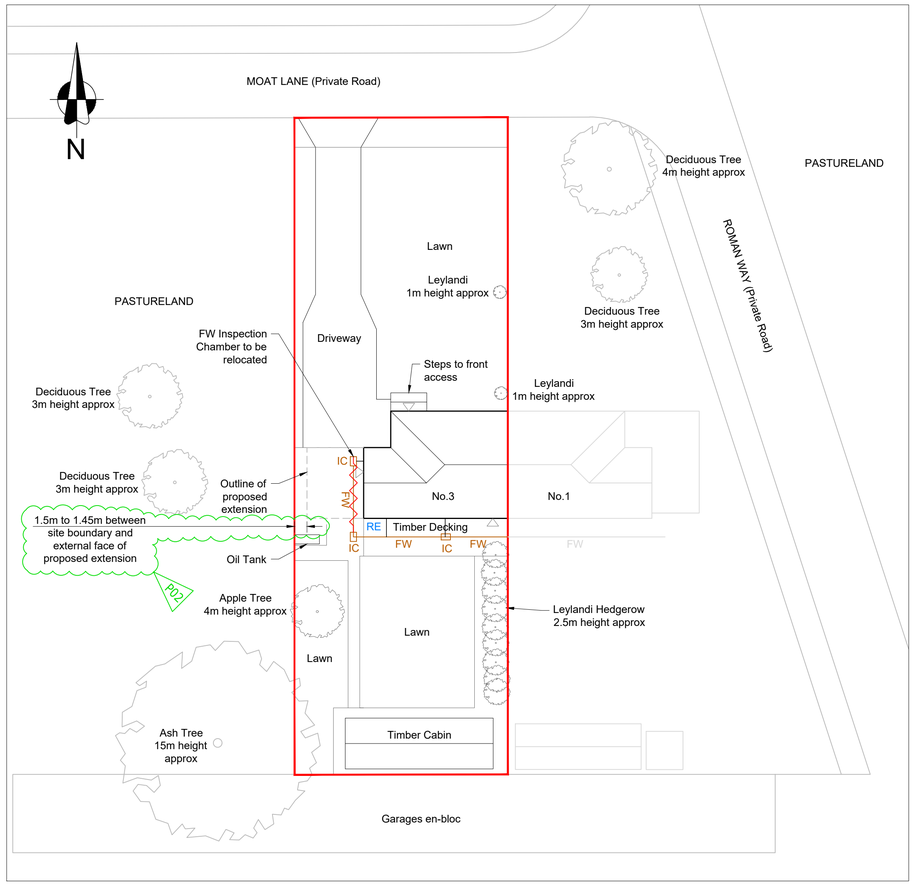

Existing Site Layout
Scale 1:200@A1

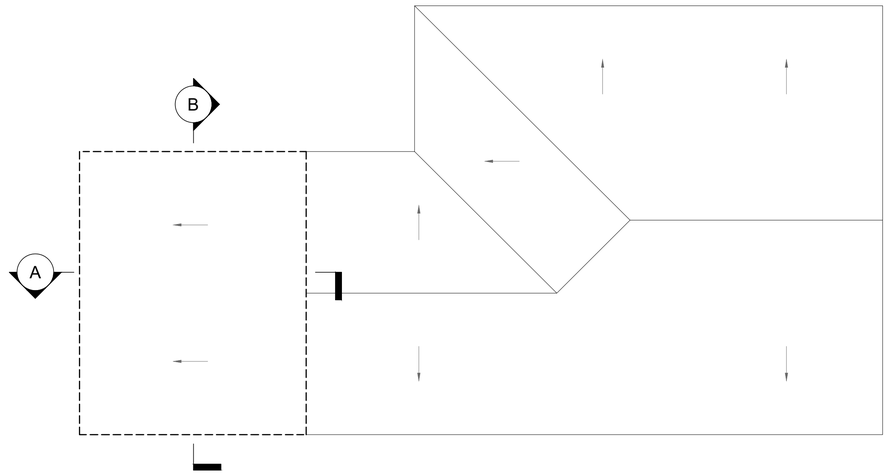

Proposed Roof Layout
Scale 1:50@A1

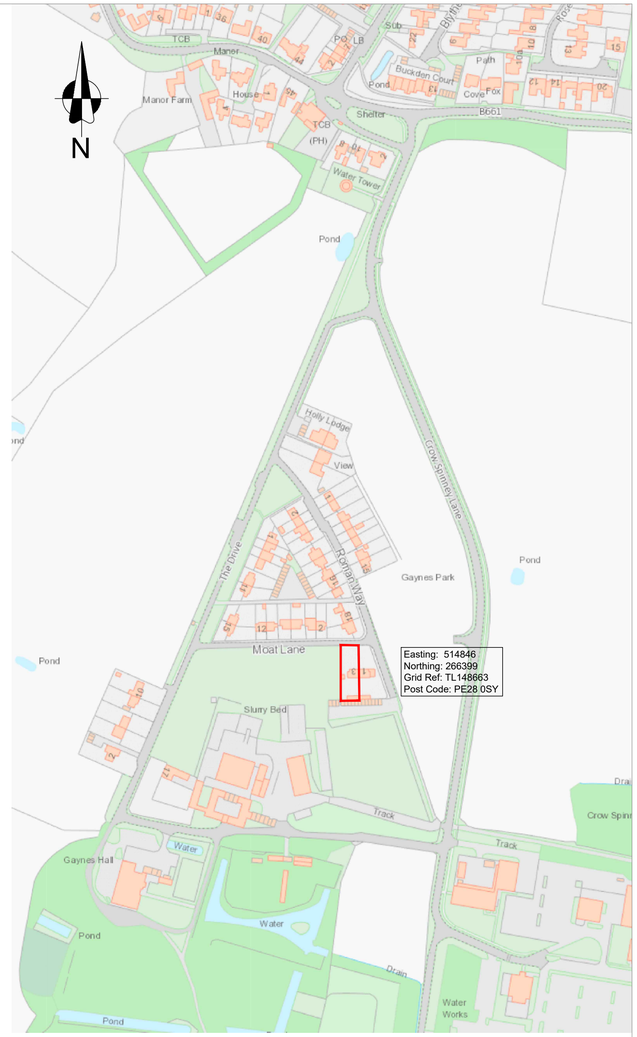

Site Location Plan
Scale 1:2500@A1

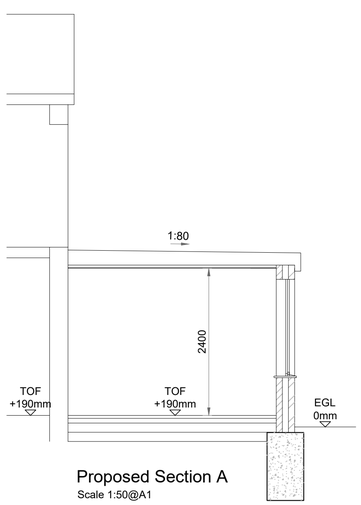

Proposed Section A
Scale 1:50@A1

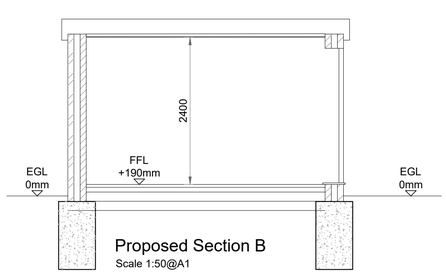

Proposed Section B
Scale 1:50@A1

Rev S4-P02 - Dimension to boundary added (30.06.26)
Rev S4-P01 - Issued for approval (28.06.26)

Project:
Proposed extension to
No.3 Moat Lane
Perry

Drawing Title:
Plans & Sections

Drawn By:	Checked By:	Scales:	Date:
CB	CB	Varies @A1 Varies @A3	Mar 2026

RGL Project Ref:	Specification(s):
3ML	

Drawing Number:
3ML003

Issue Purpose:	Status:
FOR APPROVAL	S4-P02 Suitability-Revision