




Existing Front Elevation. 1:100.

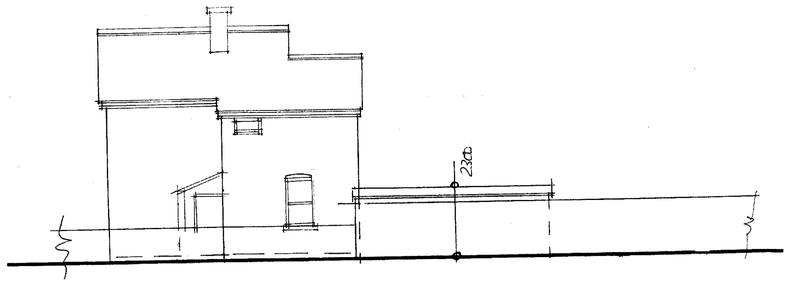



Existing Side Elevation. 1:100.

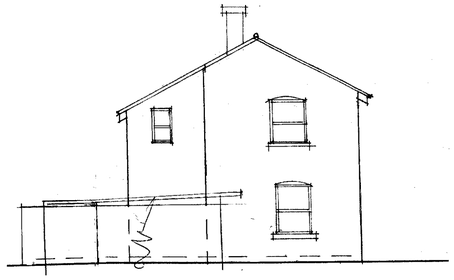


Existing Rear Elevation. 1:100.

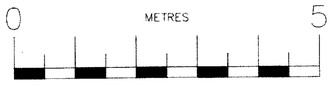

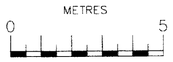

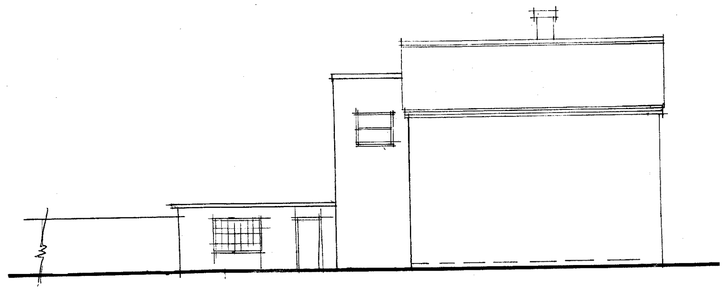

Existing Side Elevation. 1:100.

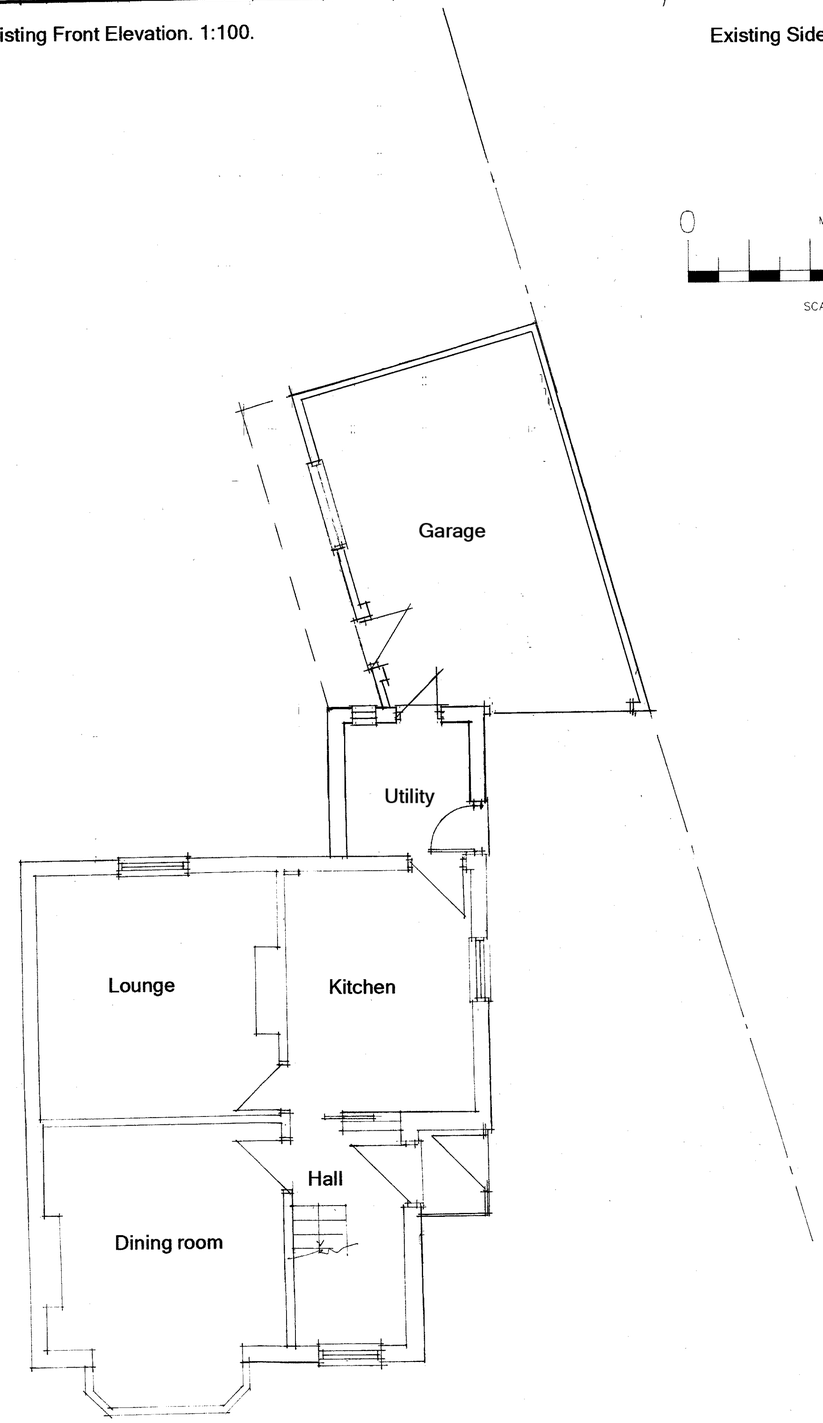

Existing Ground Floor Plan. 1:50.

PLANNING

BEAWARE PRIOR TO COMMENCEMENT

Contractor to check and confirm all existing dimensions and features positions and is to work to suit site dimensions.

Client to inform of any deviation from drawing or specification and Clients and Building Inspector's and/or Planning departments permission to be obtained prior to commencement on site.

COPYRIGHT

The copyright of this drawing is the property of

JK ARCHITECTURE

Without whose written permission it may not be used, published or reproduced in any form.

DO NOT SCALE THIS DRAWING USE DRAWING BARS

Revision:	By	Approved
Rev, 'B' - Client changes.	March 25	Paul B

JK ARCHITECTURE
www.jkarchitecturelimited.co.uk
e:jkdesign@btinternet.com
t: 0800 612 6825
m: 07545 424251

OFFERING IMAGINATIVE DESIGN SOLUTIONS TO ALL

Client:

MR AND MRS TINGEY

Project:

PROPOSED DEMOLITION OF GARAGE AND REAR SINGLE STOREY EXTENSION AT
41 FIELD ROAD
RAMSEY, CAMBS.
PE26 1JP

Drawing Title:

GROUND AND PROPOSED ELEVATIONS.

Scale:	Date:	Drawn:
1:100, 1:50.	FEB 25	PB

Project No:	Drawing No:	Revision:
8765	102	B

Copyright Jk Architecture. All dimensions to be verified on site.

Any revisions to the plans or separate specification can only be carried out by JK Architecture