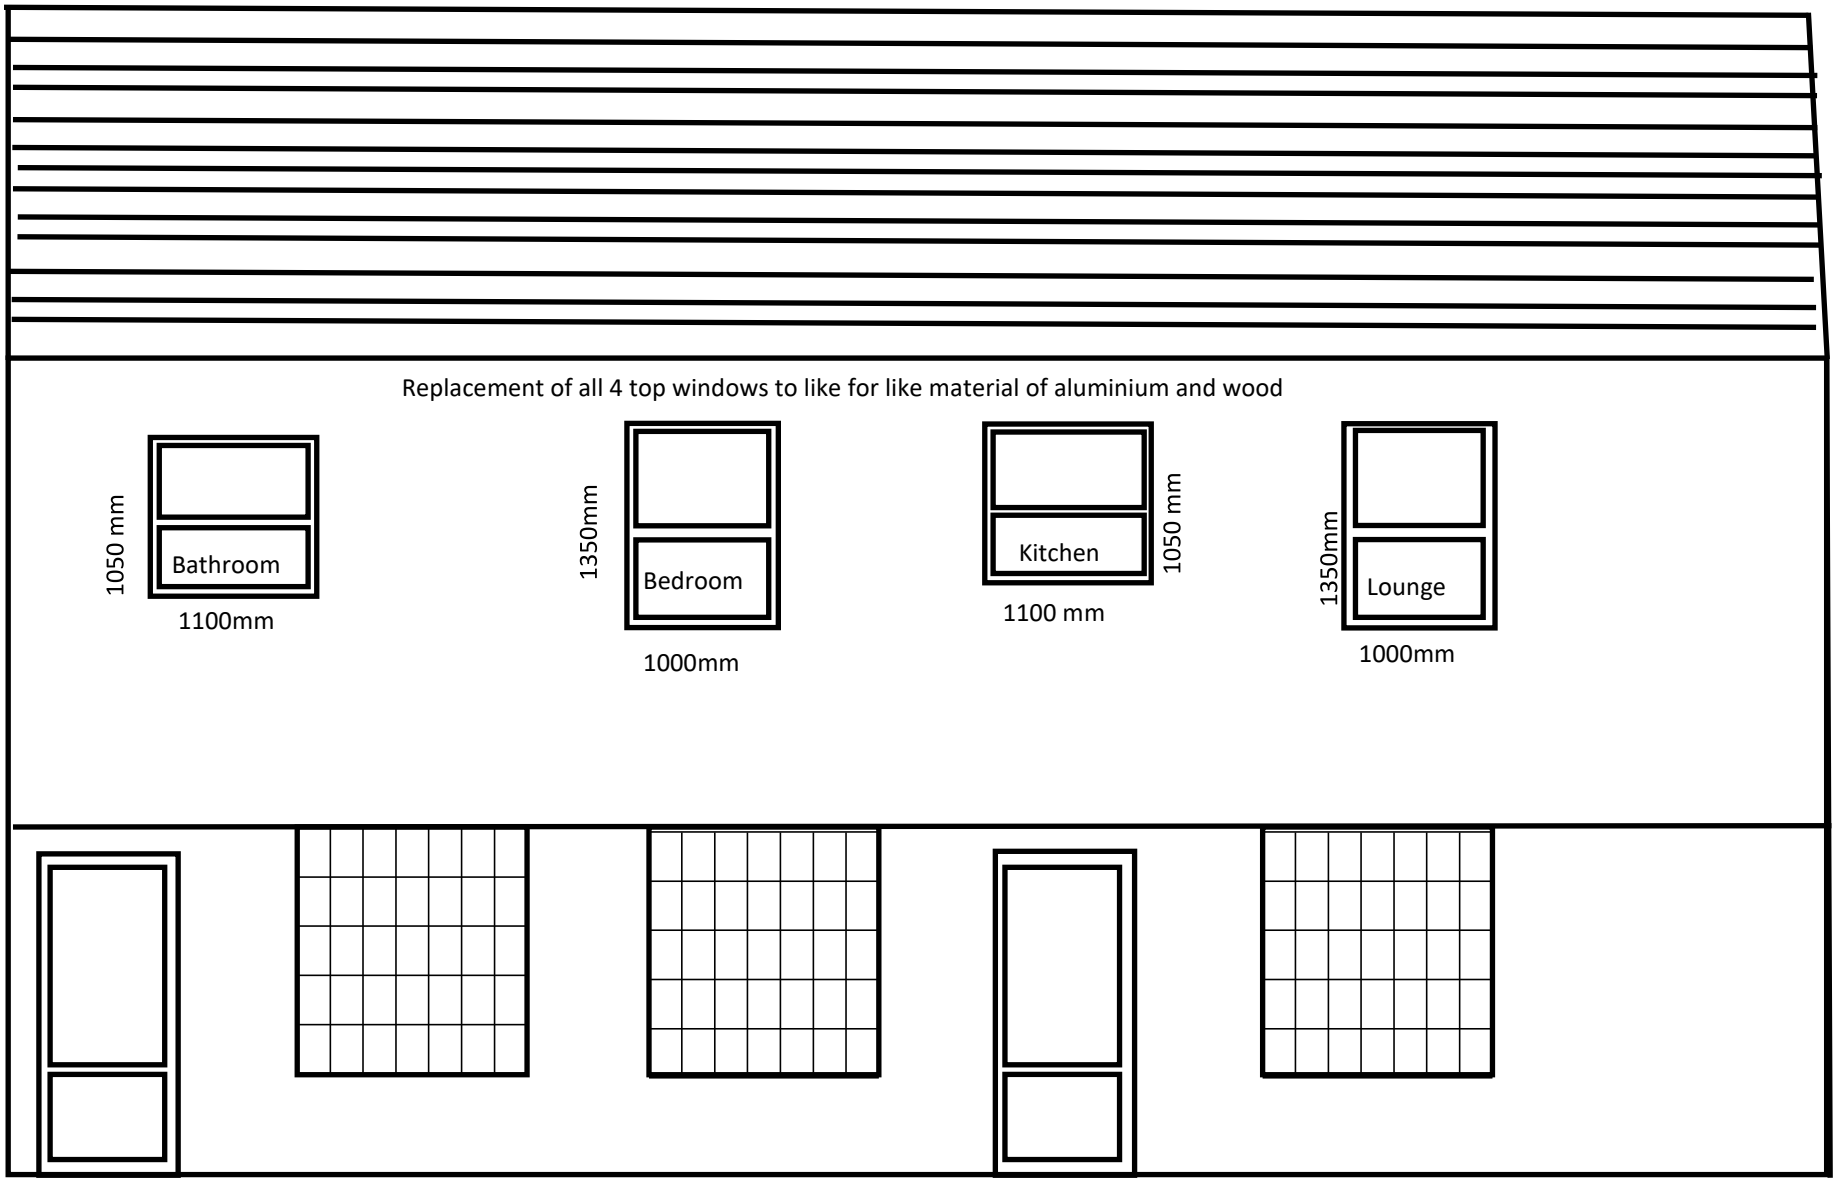

Proposed Front Elevation —26D Fishers Yard

PP-13883221 ; replacement windows

Drawing No: 002

