
Mineral felt roof covering.


Softwood shiplap weatherboarding stained light brown.

Softwood fixed pane timber window.

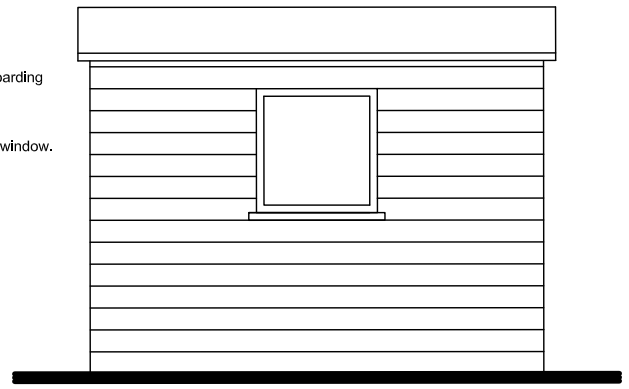


FRONT ELEVATION


Softwood timber door with lock for security.

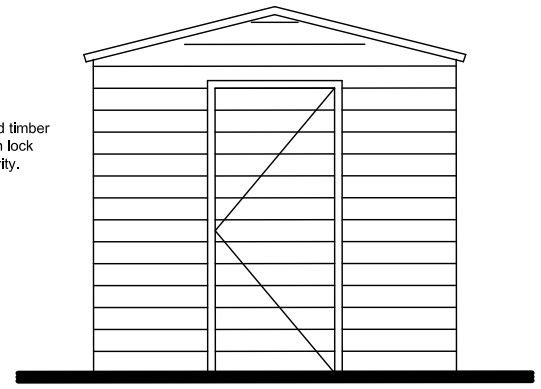

SIDE ELEVATION

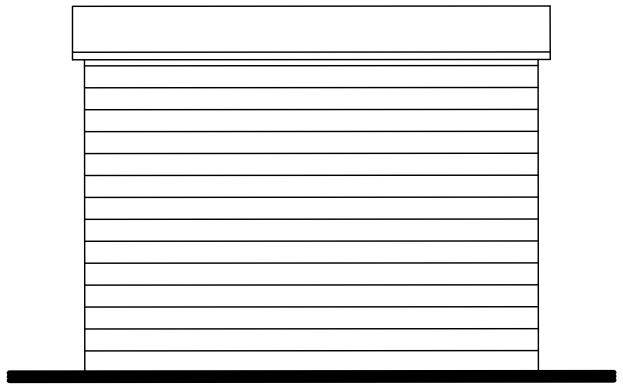

REAR ELEVATION

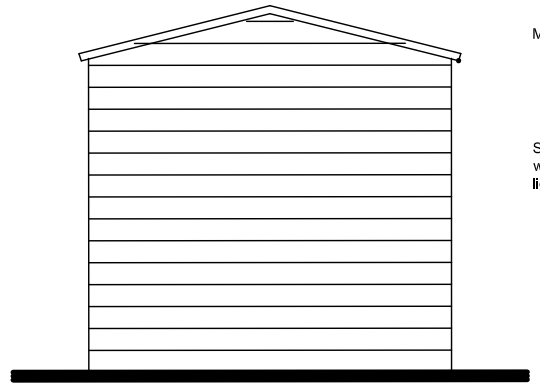



Mineral felt roof covering.

Softwood shiplap weatherboarding stained light brown.

SIDE ELEVATION

2no. Lockable cycle storage D ring bracket built floor of shed (min. 4 cycle spaces)

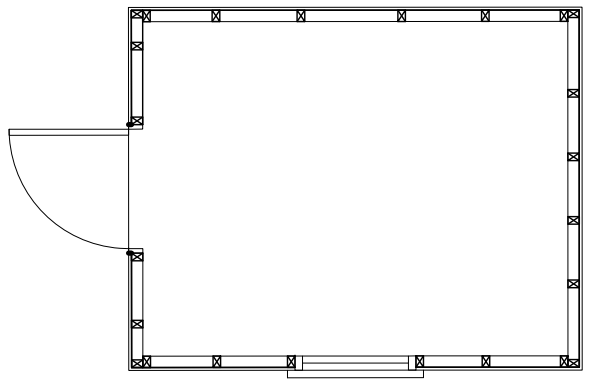


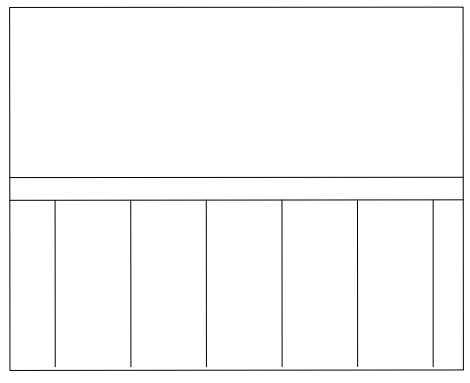

ROOF PLAN

FLOOR PLAN

1:50

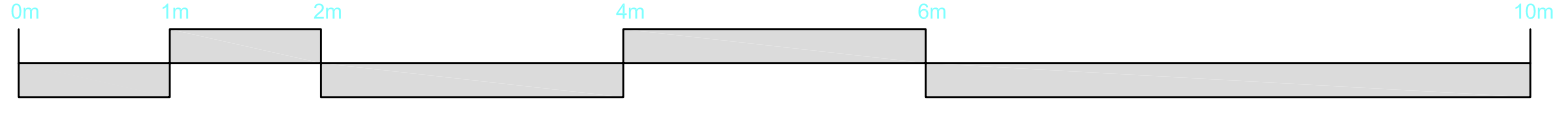

MWS Architectural Ltd
ARCHITECTURAL CONSULTANT
Tel/Fax: 01353 665 352
Email: mark@mwsarchitectural.co.uk

Project:
PROPOSED NEW DWELLING
LAND ADJ. 5 GOLDPITS WARBOYS
CAMBRIDGESIRE

Drawing:
Proposed Shed Cycle Store

Drawing File Location:
DRAWING-FILE-LOCATION

Drawn by:	Scale:	Date:
MWS	1:50@A3	07-02-24

Drawing no: 518/P/12

Revision .