
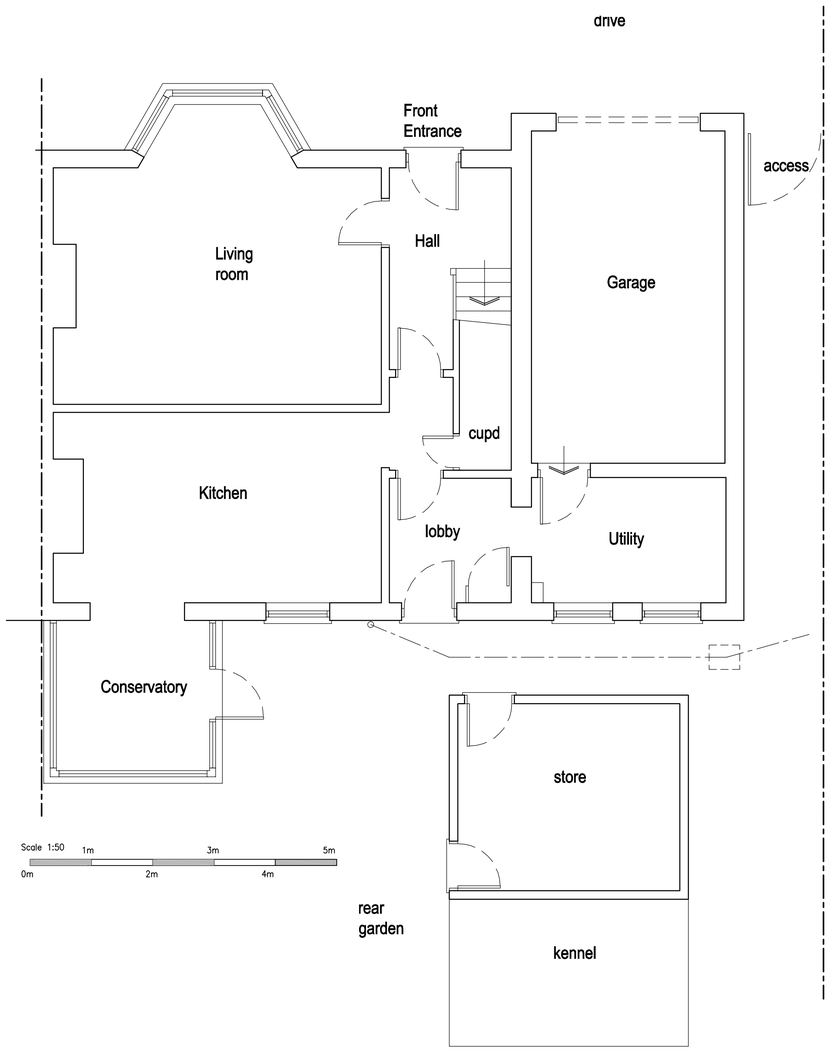


EXISTING FLOOR PLAN 1:50

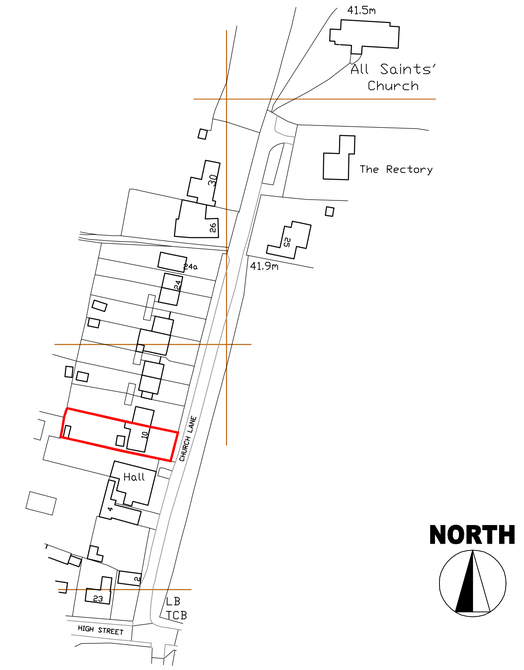

Crown Copyright and database rights 2025. OS AC0000814278 National Map Centre. Purchased 10/04/2025 1 year licence.

Scale 1:1250
0m 25m 50m 75m 100m

LOCATION PLAN 1:1250

SMITH
PLANNING & BUILDING LIMITED

11 Saracen Way
Newark Road
Peterborough PE1 5WS TEL 01733 201014

Proposed Extension 10 Church Lane Tilbrook	Existing Plan Location Plan
Drawing number CL–01	March 2025 | A1 size 1:50 1:1250