

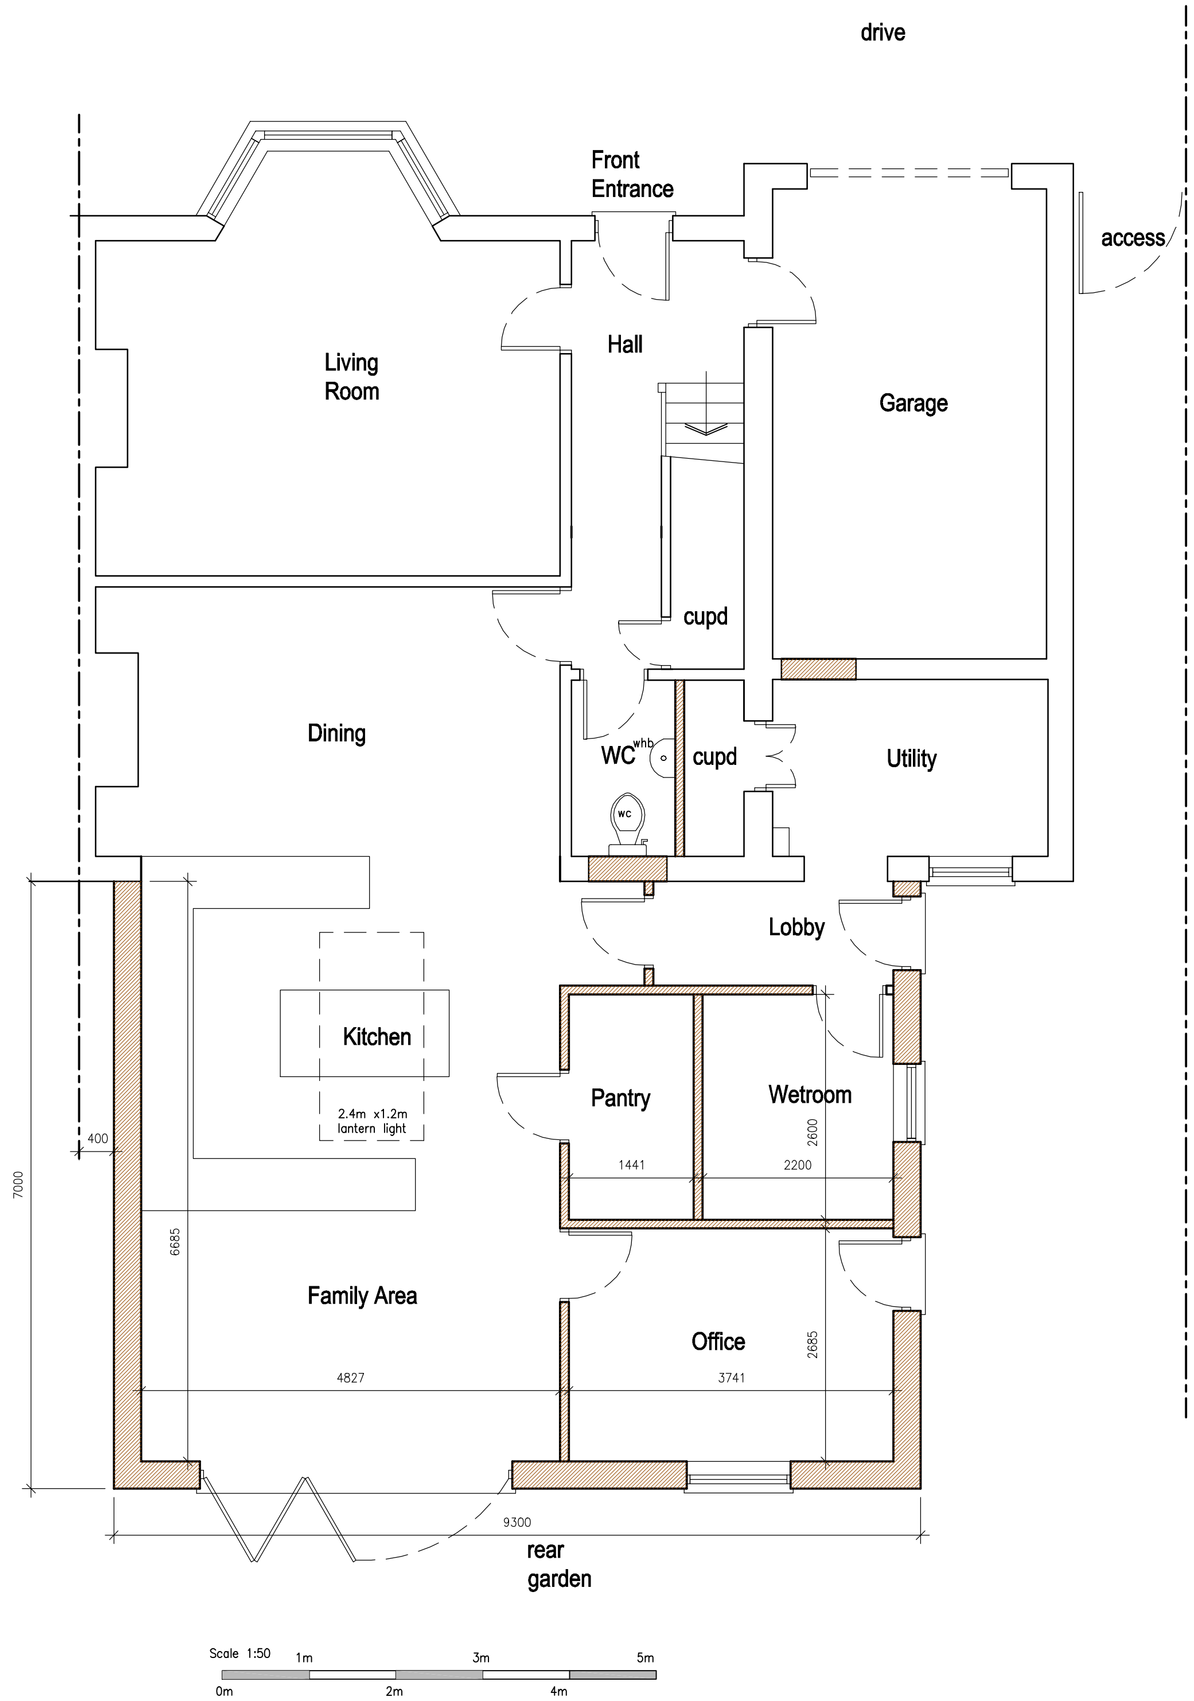


PROPOSED FLOOR PLAN 1:50

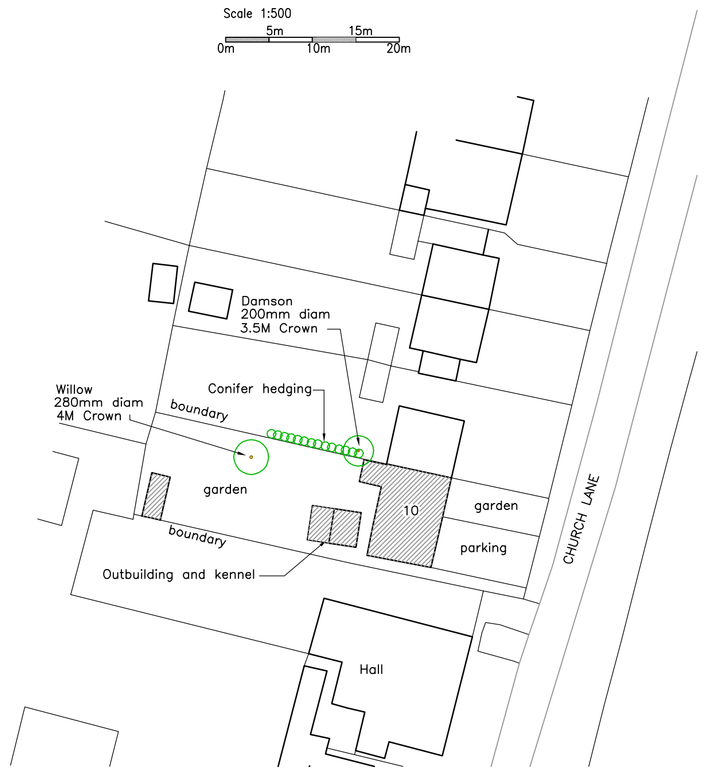

EXISTING SITE PLAN 1:500

NORTH

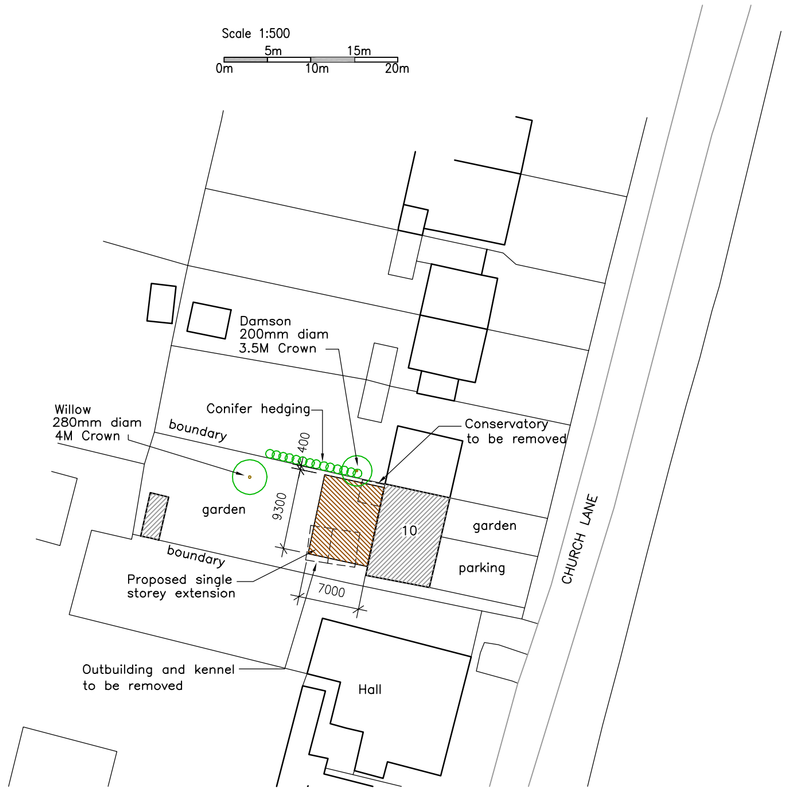

PROPOSED SITE PLAN 1:500

SMITH PLANNING & BUILDING LIMITED

11 Saracen Way
Newark Road
Peterborough PE1 5WS TEL 01733 201014

Proposed Extension 10 Church Lane Tilbrook	Proposed Plan Existing and Proposed Site Plans
Drawing number CL–03	March 2025 | A1 size 1:50, 1:500