



PROPOSED REAR ELEVATION 1:50

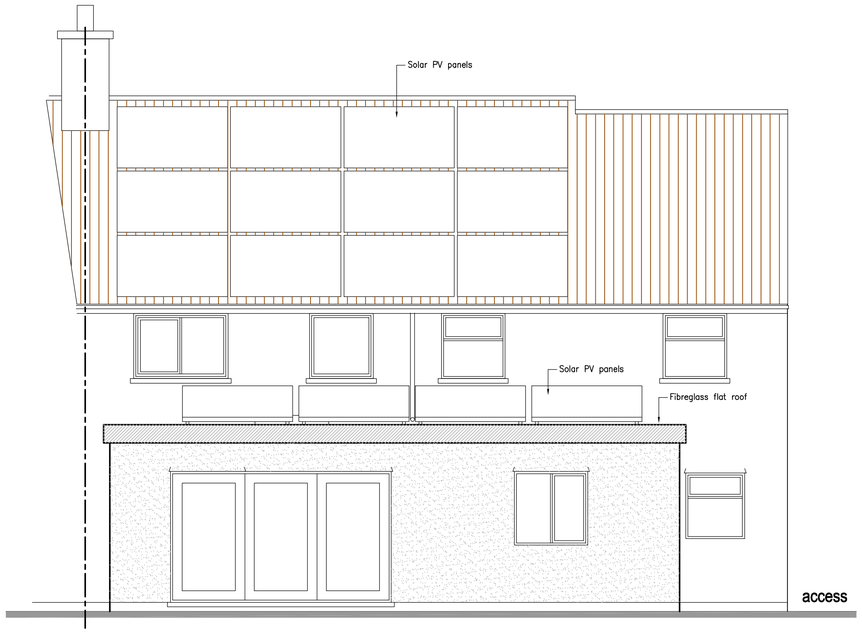

PROPOSED SIDE ELEVATION 1:50

Scale 1:50 1m 3m 5m
0m 2m 4m

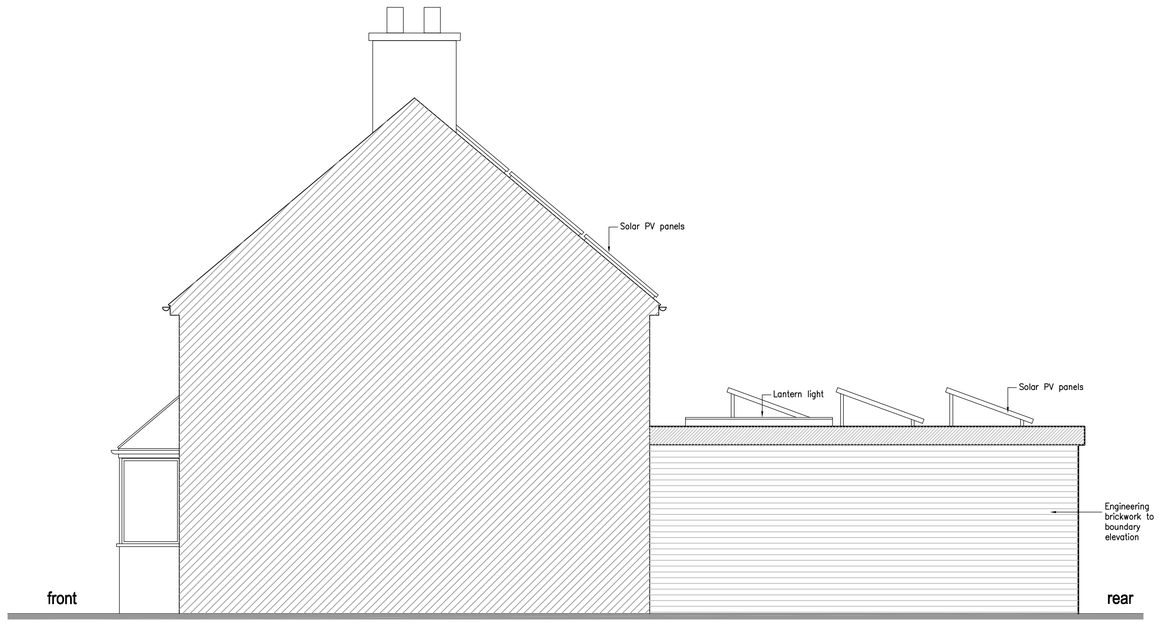

PROPOSED SIDE ELEVATION 1:50

SMITH PLANNING & BUILDING LIMITED

11 Saracen Way
Newark Road
Peterborough PE1 5WS TEL 01733 201014

Proposed Extension 10 Church Lane Tilbrook	Proposed Elevations
Drawing number CL-04	March 2025 | A1 size 1:50