


1:100 Front (North) Elevation

1:100 Rear (South) Elevation

1:100 Side (East) Elevation


1:100 Side (West) Elevation

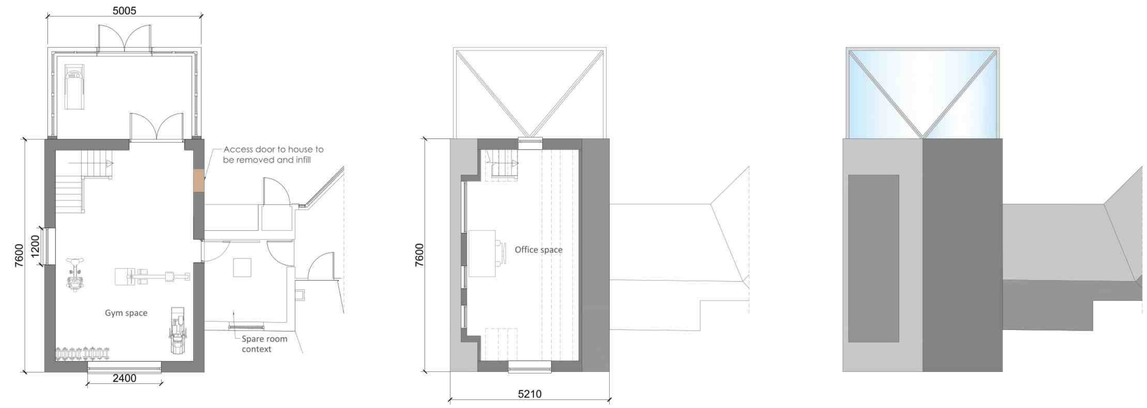

1:100 Ground Floor Plan

1:100 First Floor Plan

1:100 Roof Plan

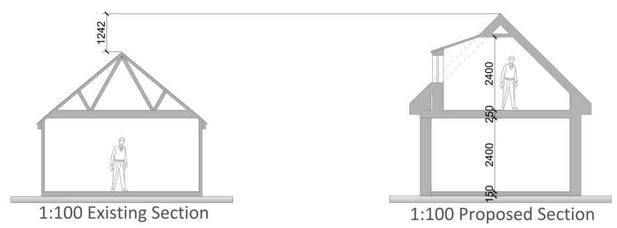

1:100 Existing Section

1:100 Proposed Section

1:100 Section

SCALE 1:100 (METRES)

0 5 10

Suite 2, Clare Hall,
St Ives Business Park,
Parsons Green,
St Ives,
Cambs, PE27 4WY

© COPYRIGHT

Tel: 01480 494969
Email: enquiries@planningandarchitecture.co.uk
Web: www.planningandarchitecture.co.uk

PARTNERS in PLANNING and ARCHITECTURE

REV	DATE	BY	REVISION NOTES

PROJECT
Residential Conversion of Garage, Construction of a Rear Conservatory and Internal Layout Changes at New Manor Farm, Sawtry Way, Wyton, PE28 2DY

CLIENT
Mr Shabbir Hussain Qureshi

DRAWING TITLE
Proposed Plans and Elevations

DRAWN BY	SCALE	
LJ	1:100@A1	
DATE	DWG. No.	REV.
25/11/24	2024.24.101	