


1:100 Front (North)
Elevation


1:100 Rear (South)
Elevation

1:100 Side (East)
Elevation


1:100 Side (West)
Elevation

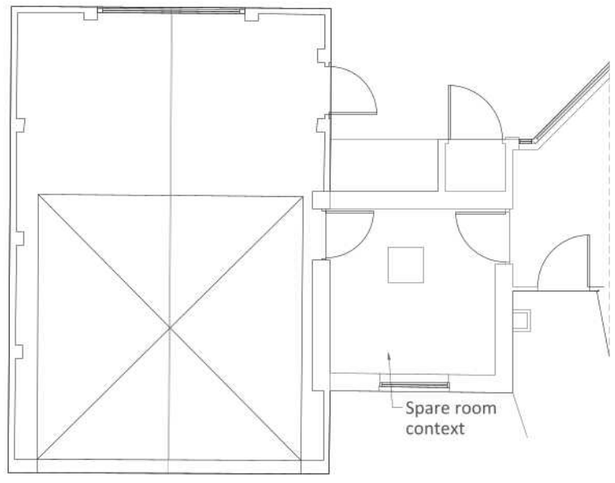

1:100 Ground Floor Plan

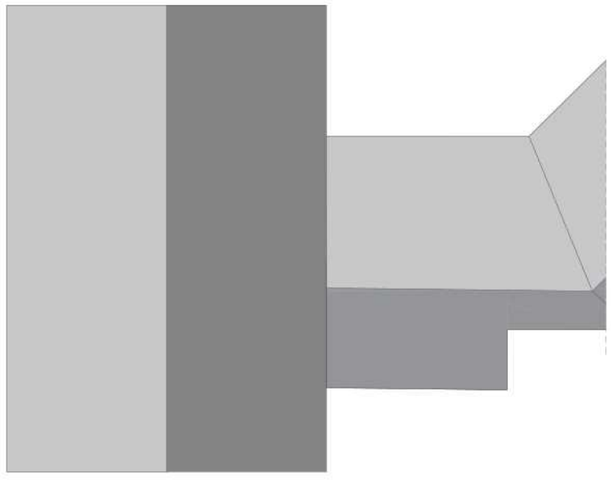

1:100 Roof Plan

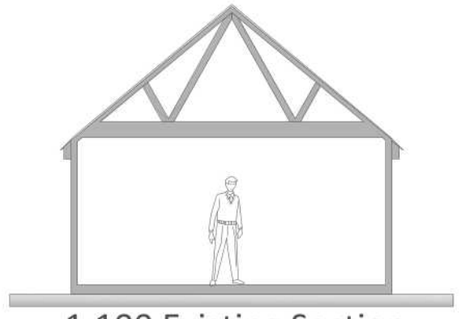

1:100 Existing Section

SCALE 1:100 (METRES)

0 5 10

REV	DATE	BY	REVISION NOTES

Suite 2, Clare Hall,
St Ives Business Park,
Parsons Green,
St Ives,
Cambs, PE27 4WY

© COPYRIGHT

Tel: 01480 494569
Email: enquiries@planningandarchitecture.co.uk
Web: www.planningandarchitecture.co.uk

PARTNERS in PLANNING and ARCHITECTURE

PROJECT
Residential conversion of Garage, construction of a rear conservatory and internal changes at New Manor Farm, Sawtry Way, Wyton, PE28 2DY

CLIENT
Mr George

DRAWING TITLE
Existing Plans and Elevations

DRAWN BY	SCALE	
LJ	1:100@A3	
DATE	DWG. No:	REV.
06/02/2025	2024.24.103	