
This drawing is copyright and may not be altered, traced, copied, photographed or used for any purpose other than that for which it is issued without written permission from David Hartley.


revisions:

A. 19:05:25 Planning Policy Notes added to drawing DH.


B. 30:05:25 overall plan dimensions added to drawing DH.

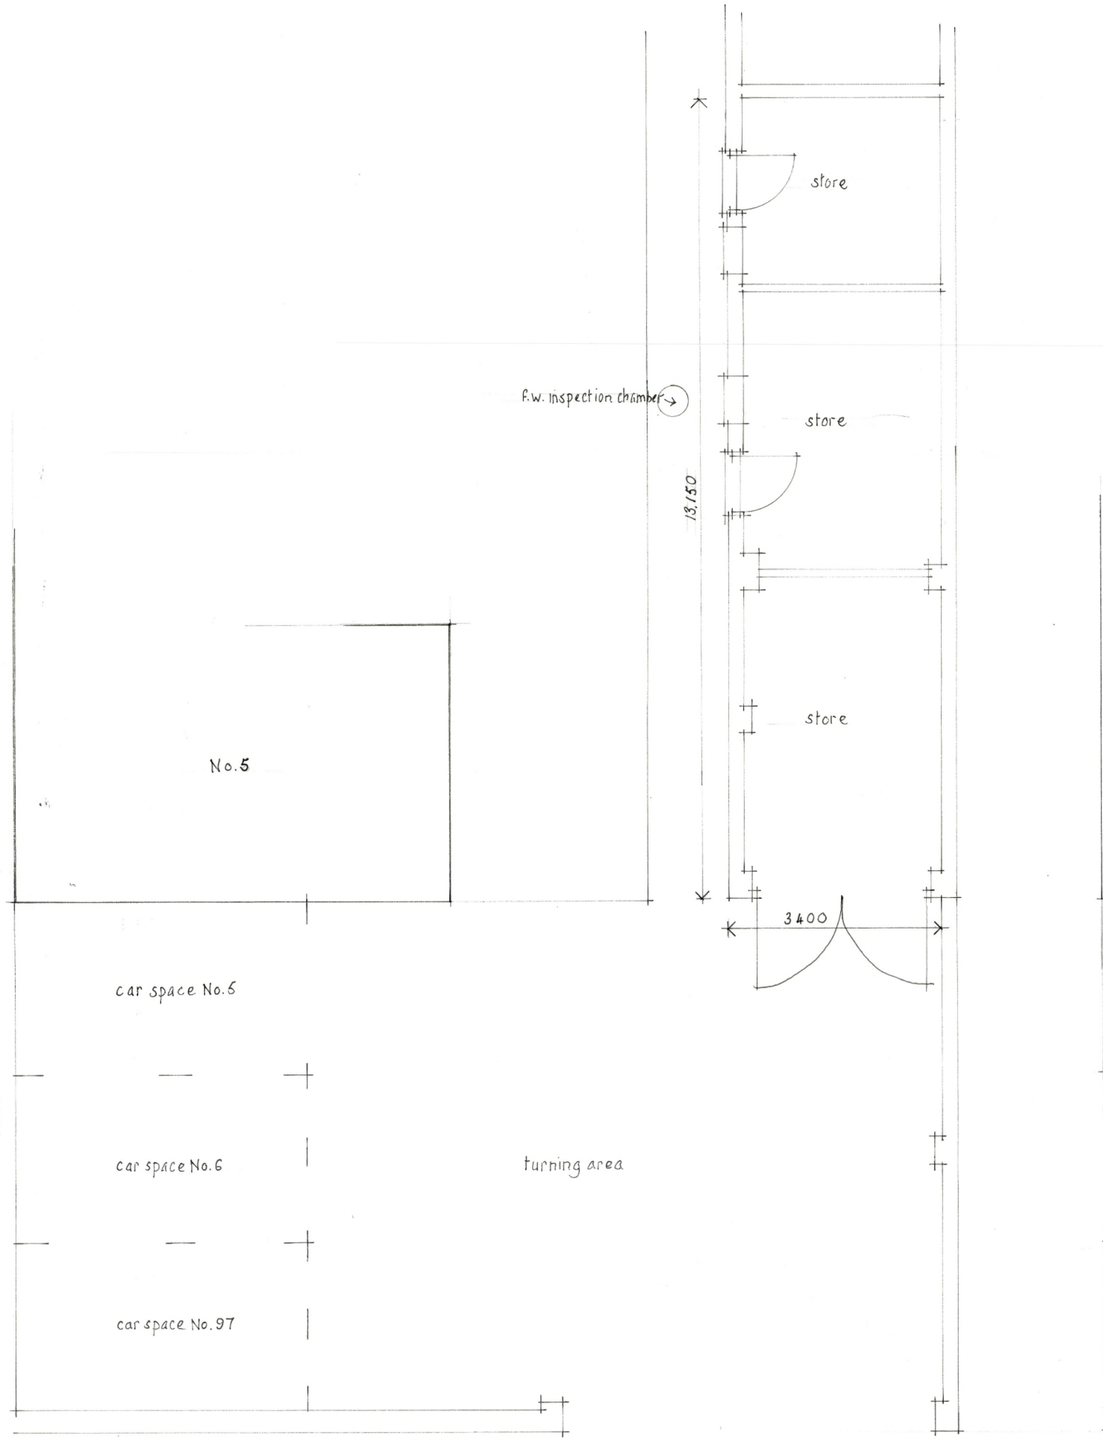

Plan As Existing

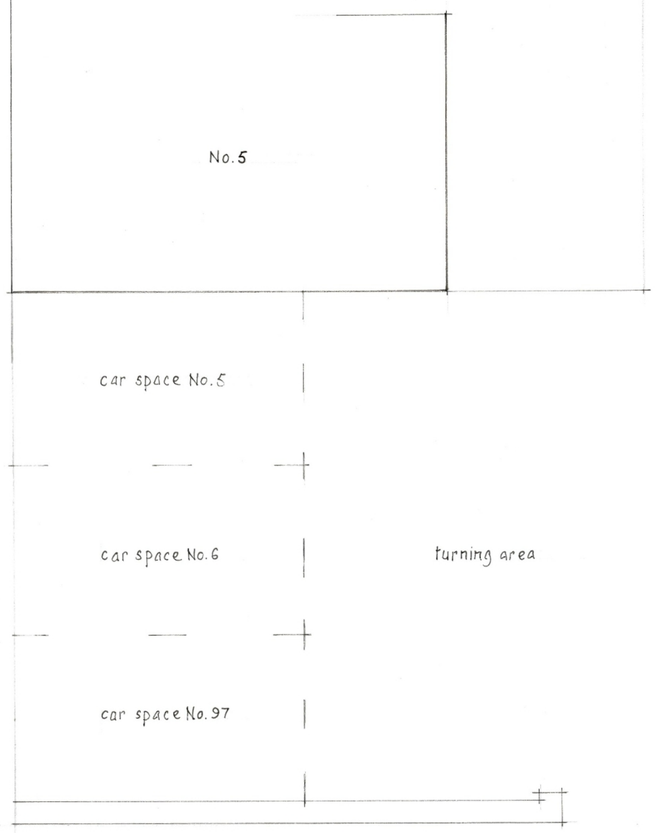

Plan As Proposed

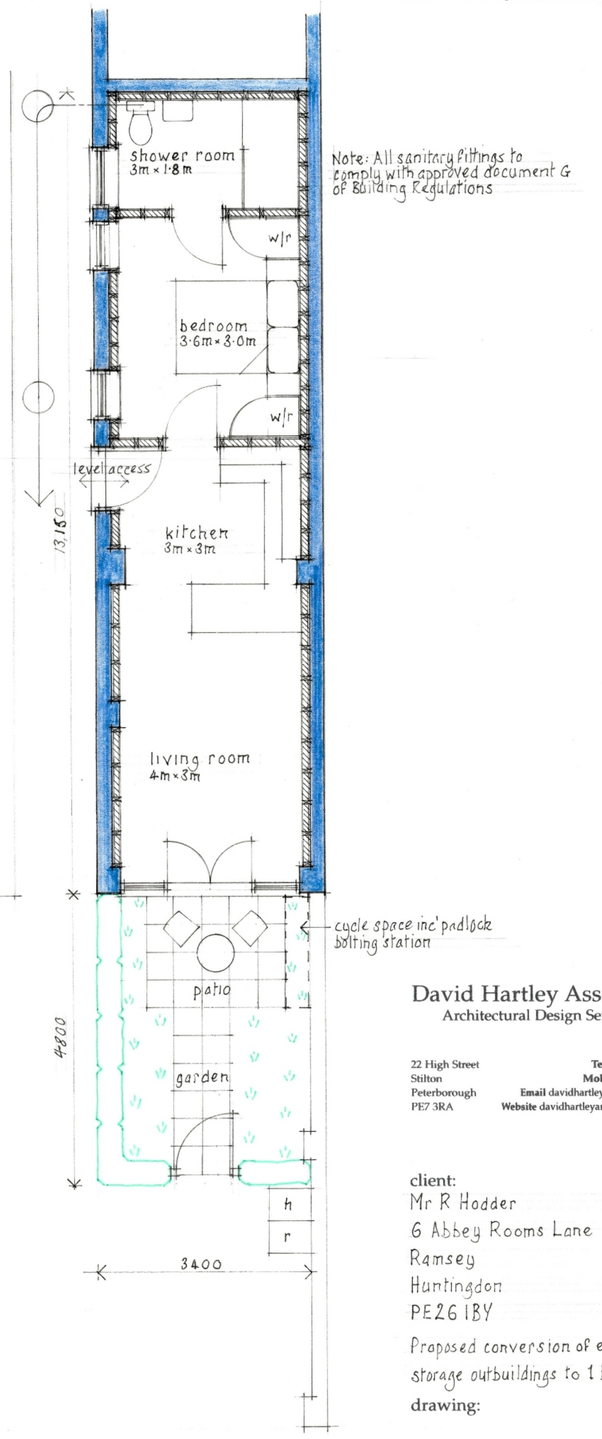

Note: All sanitary fittings to comply with approved document G of Building Regulations

David Hartley Associates
Architectural Design Services

22 High Street
Stilton
Peterborough
PE7 3RA

Tel 01733 244849
Mob 07748 154279
Email davidhartleyads@gmail.com
Website davidhartleyarchitecture.co.uk

client:
Mr R Hodder
6 Abbey Rooms Lane
Ramsey
Huntingdon
PE26 1BY

Proposed conversion of existing storage outbuildings to 1 bed dwelling.

drawing:

Plans & elevations as existing & proposed

scale: 1:50 (0 1 2 metres)
date: 14:05:2025
drawn by: D Hartley
drawing no.: RH6/1B