


This drawing is copyright and may not be altered, traced, copied, photographed or used for any purpose other than that for which it is issued without written permission from David Hartley.

revisions:
A. 30/05/25 heights, garden elevations & boundary treatments added DH.

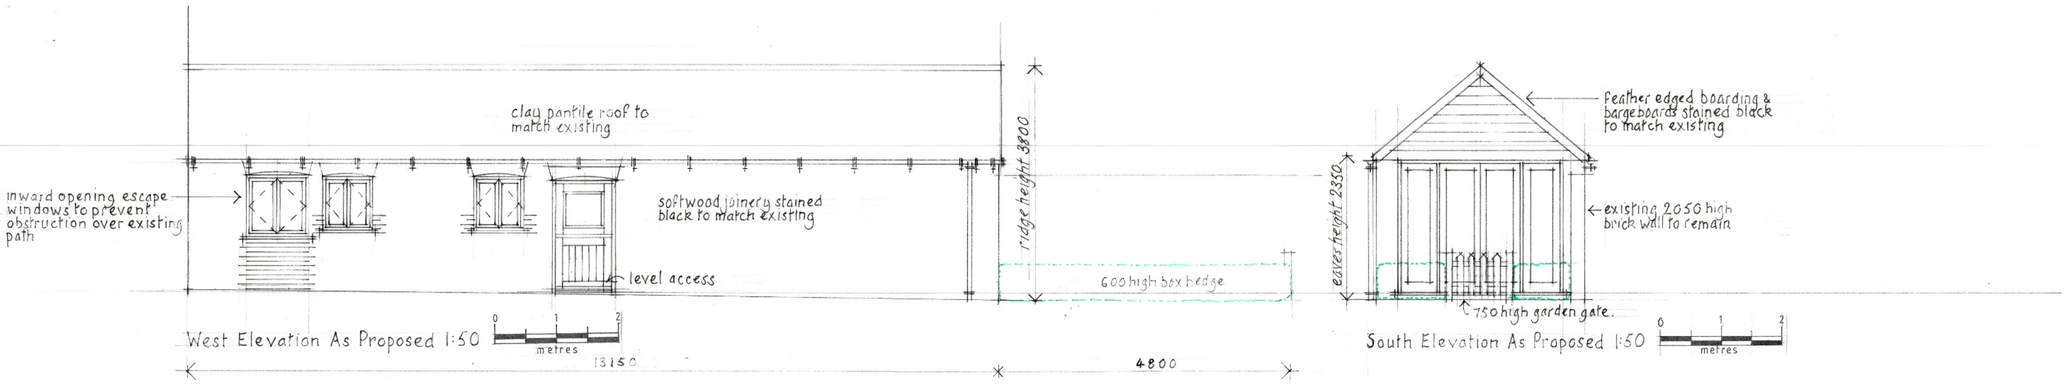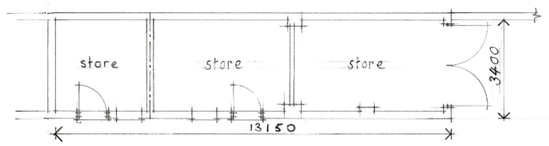

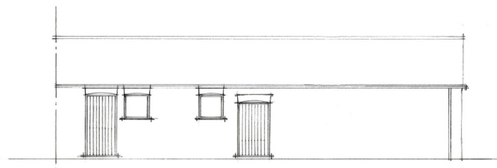


Plan As Existing



West Elevation As Existing




South Elevation As Existing

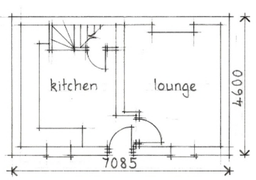

Ground Floor Plan

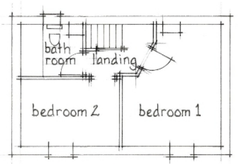



First Floor Plan

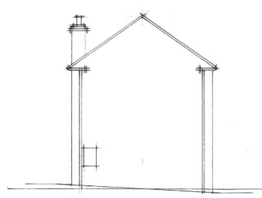
West Elevation



South Elevation No.6

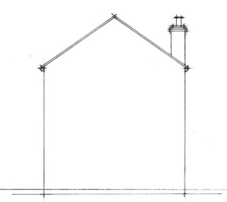
East Elevation

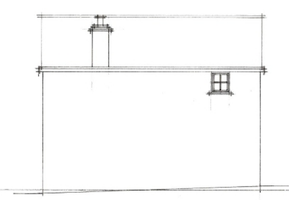
North Elevation

David Hartley Associates
Architectural Design Services

22 High Street
Stilton
Peterborough
PE7 3RA

Tel 01733 244849
Mob 07748 154279
Email davidhartleyads@gmail.com
Website davidhartleyarchitecture.co.uk

client:
Mr R Hodder
6 Abbey Rooms Lane
Ramsey
Huntingdon
PE26 1BY

drawing:
Planning Drawing

scale: 1/100 0 2 4 metres
date: 13/5/2025
drawn by: DH
drawing no.: RH6/2A