

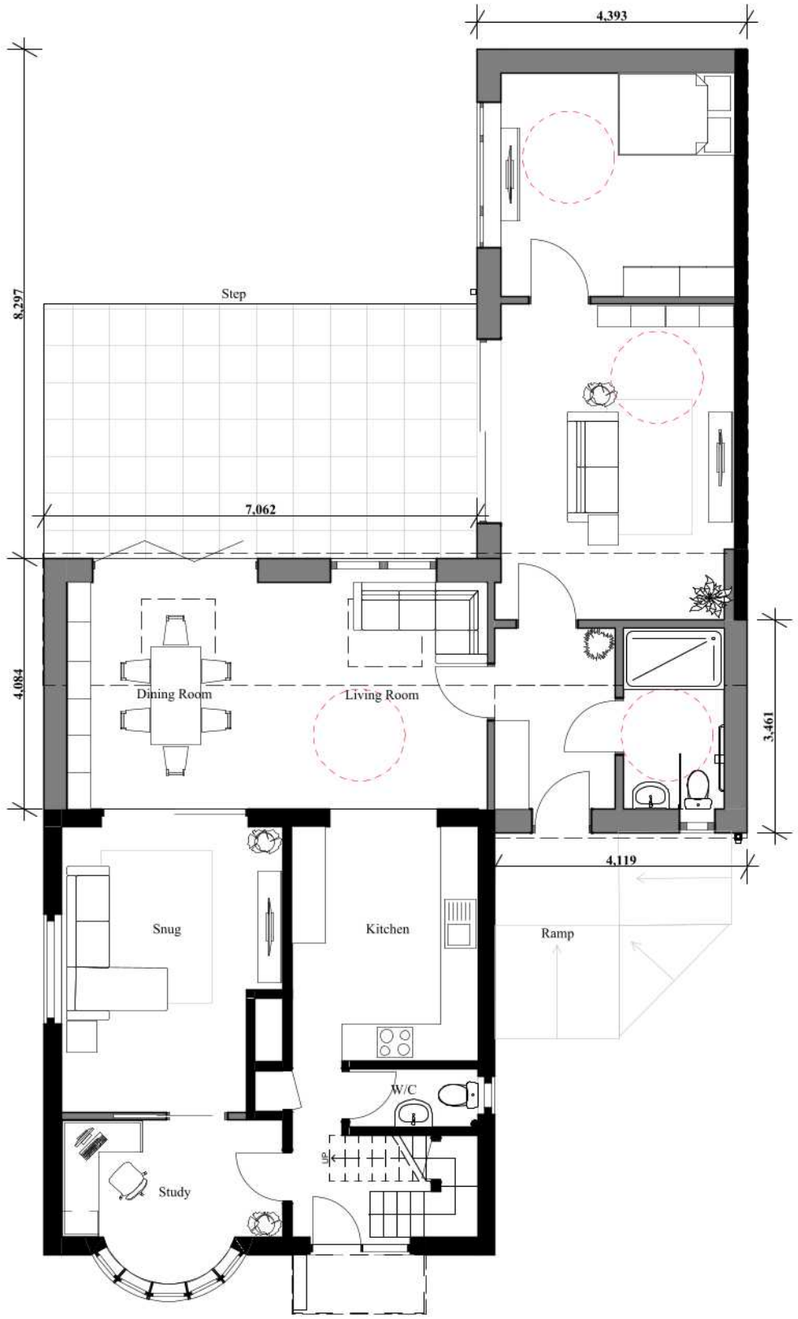


1:100 Proposed Ground Floor Plan

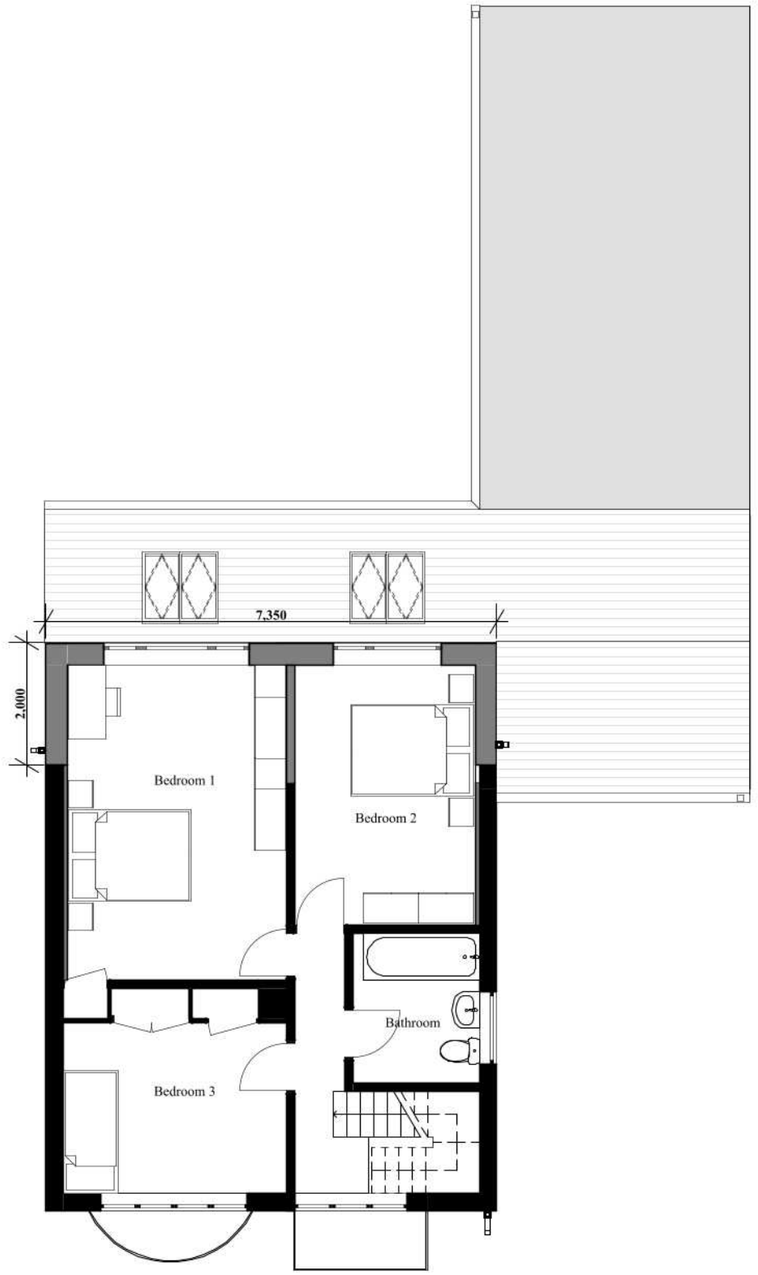

1:100 Proposed First Floor Plan

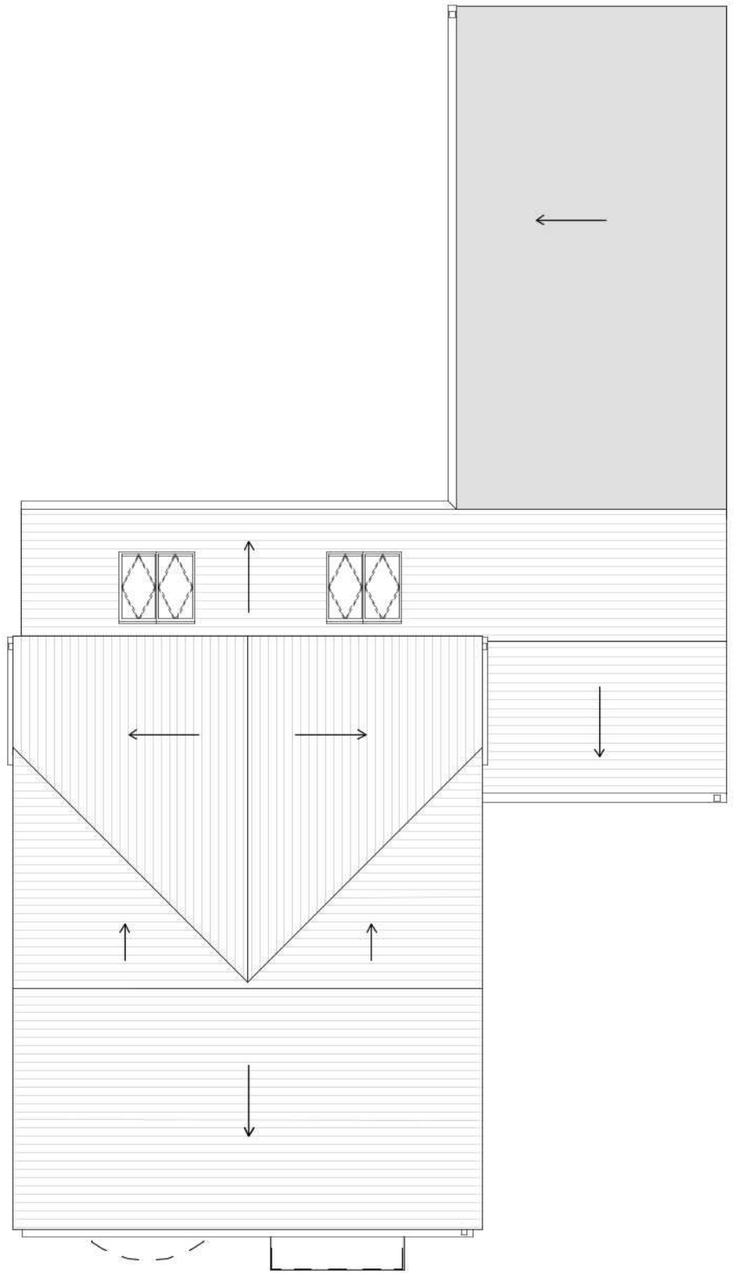

1:100 Proposed Roof Plan

Cameron Bosque Brookes Architects
Cambridge | Huntingdon | Stamford
01480 301 554 | 0208 050 6206
info@cbb-architects.co.uk

Status: Planning	Title: Proposed Ground Floor, First Floor, and Roof Plan
Client Name: **** *******	Scale: 1:100@A3 — Date: 02/07/2025
Project Address: 23 Hill Rise St Ives PE27 6SP	Drawing Number: 23099-1100 — Revision: D

Rev	Date	Drawn by	Change description
B	20/06/2025	JPR	Issued for Comment
C	30/06/2025	JPR	Issued for further comments following amendments
D	02/07/2025	JPR	Dimensions Added

0m 2m 4m 6m 8m 10m
0ft 20ft

N

General Notes

Work to figure dimensions only. All dimensions are shown in 'mm' unless otherwise stated.The contractor, sub-contractors and suppliers must verify all dimensions on site prior to the commencement of any work This drawing is the property of Cameron Bosque Brookes Architects Limited and copyright is reserved by them. This drawing is issued on the basis that it is not copied, used or disclosed by or to any unauthorised person without the prior written consent of Cameron Bosque Brookes Architects Limited. This drawing is to be read in conjunction with all relevant engineers and specialist sub-contractors drawings and specifications. Contractors should carry out their own independent site surveys to confirm dimensions. Any discrepancies are to be brought to the designers attention.