
UK Planning Maps

3 Frumetty Lane, Alconbury, Huntingdon, PE28 4DR

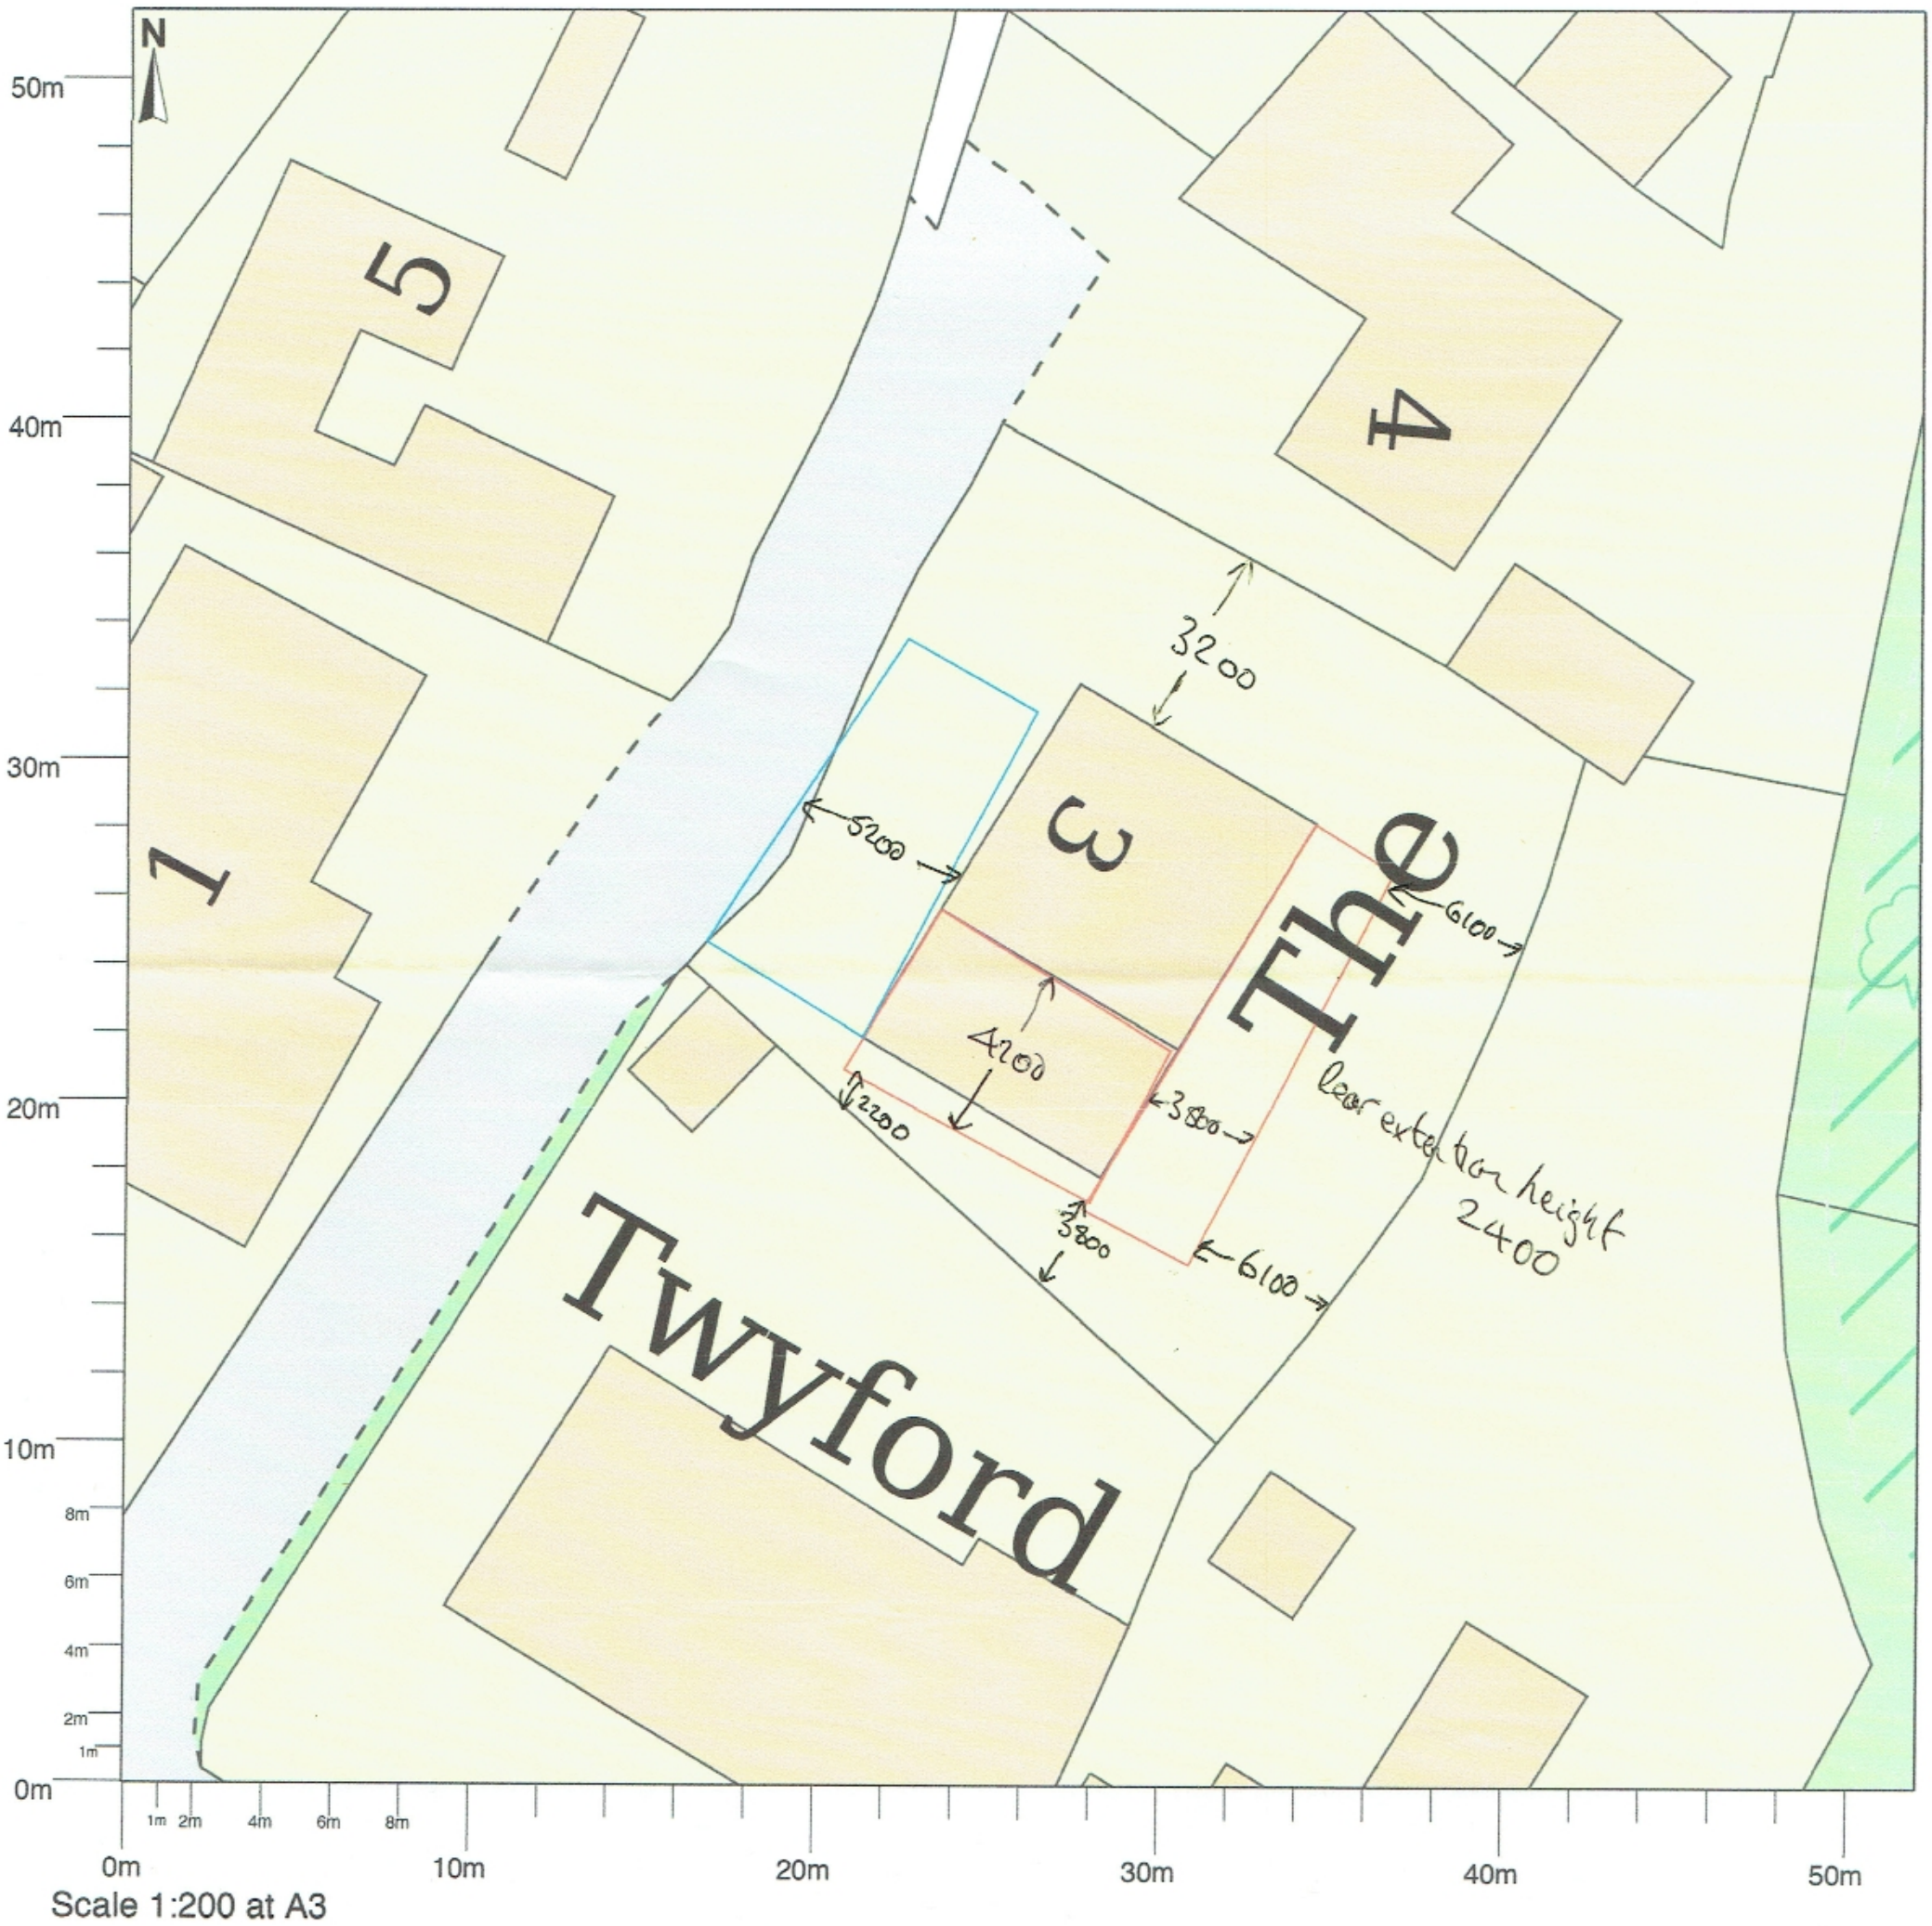

Scale 1:200 at A3

Red box details proposed extention

Blue box is a concrete driveway.

© Crown copyright and database rights 2024 OS 100054135.

Map area bounded by: 518837,275604 518889,275656. Produced on 25 November 2024 from the OS National Geographic Database. Supplied by UKPlanningMaps.com. Unique plan reference: a352f/uk/1179096/1584759

Ordnance Survey Licensed Mapping