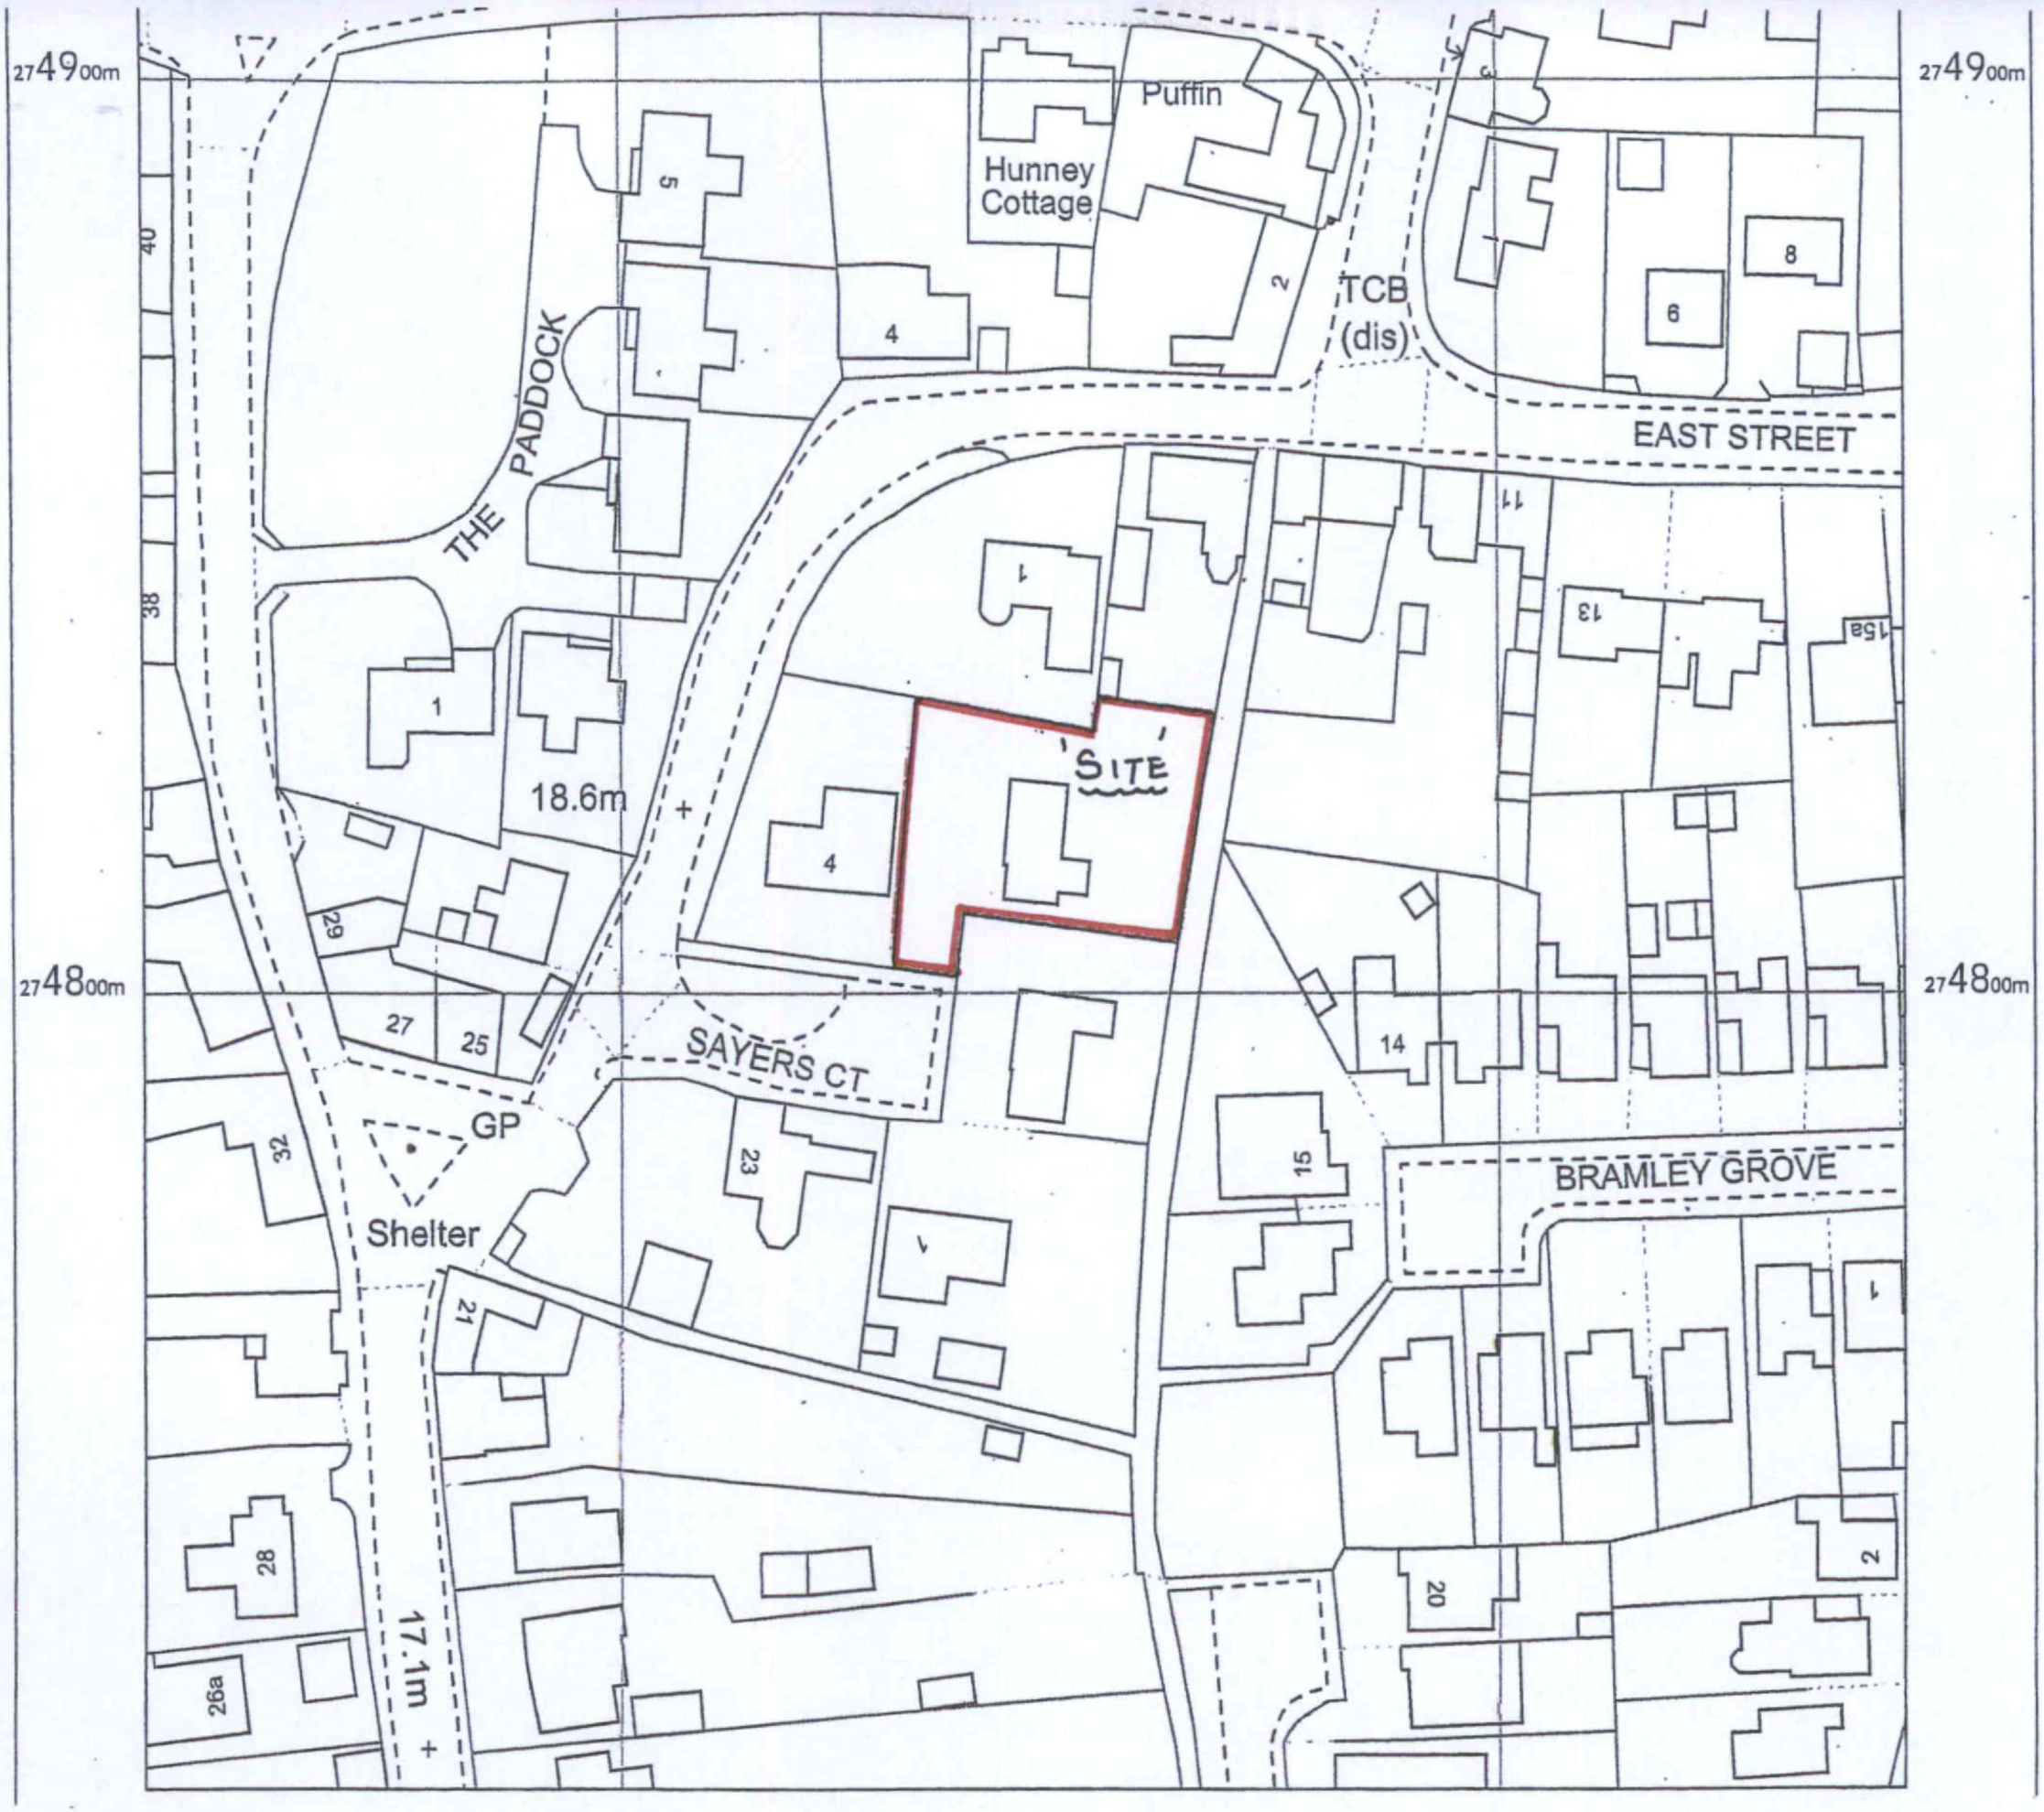


PROJECT.

PROPOSED SINGLE STOREY REAR EXTENSION & INTERNAL ALTERATIONS AT:-
N°3 SAYERS COURT, BLUNTISHAM HUNTINGDON, CAMBS.

CLIENT.

MR & MRS A. COWLEY.

DRAWING.

LOCATION PLAN.

SCALE.

1:1250

DATE.

OCT. 2024.

JOB N°

24:1308.

O.S. LICENCE AC0000814186.

N

RUSSELL PAYNE MCIAT
Chartered Architectural Technologist
READ HOUSE
87 HIGH STREET
WARBOYS, CAMBS, PE28 2TB
TEL: 01487 825266