
PROPOSED SITE PLAN 1:100

This drawing is the copyright of Trevor Smith Design. Unauthorised reproduction is not permitted. No dimensions are to be scaled from this drawing. All figured dimensions shall only be used and to be checked on site by the contractor prior to commencing works or ordering of any materials. Any discrepancies to be notified immediately. if in doubt ask!

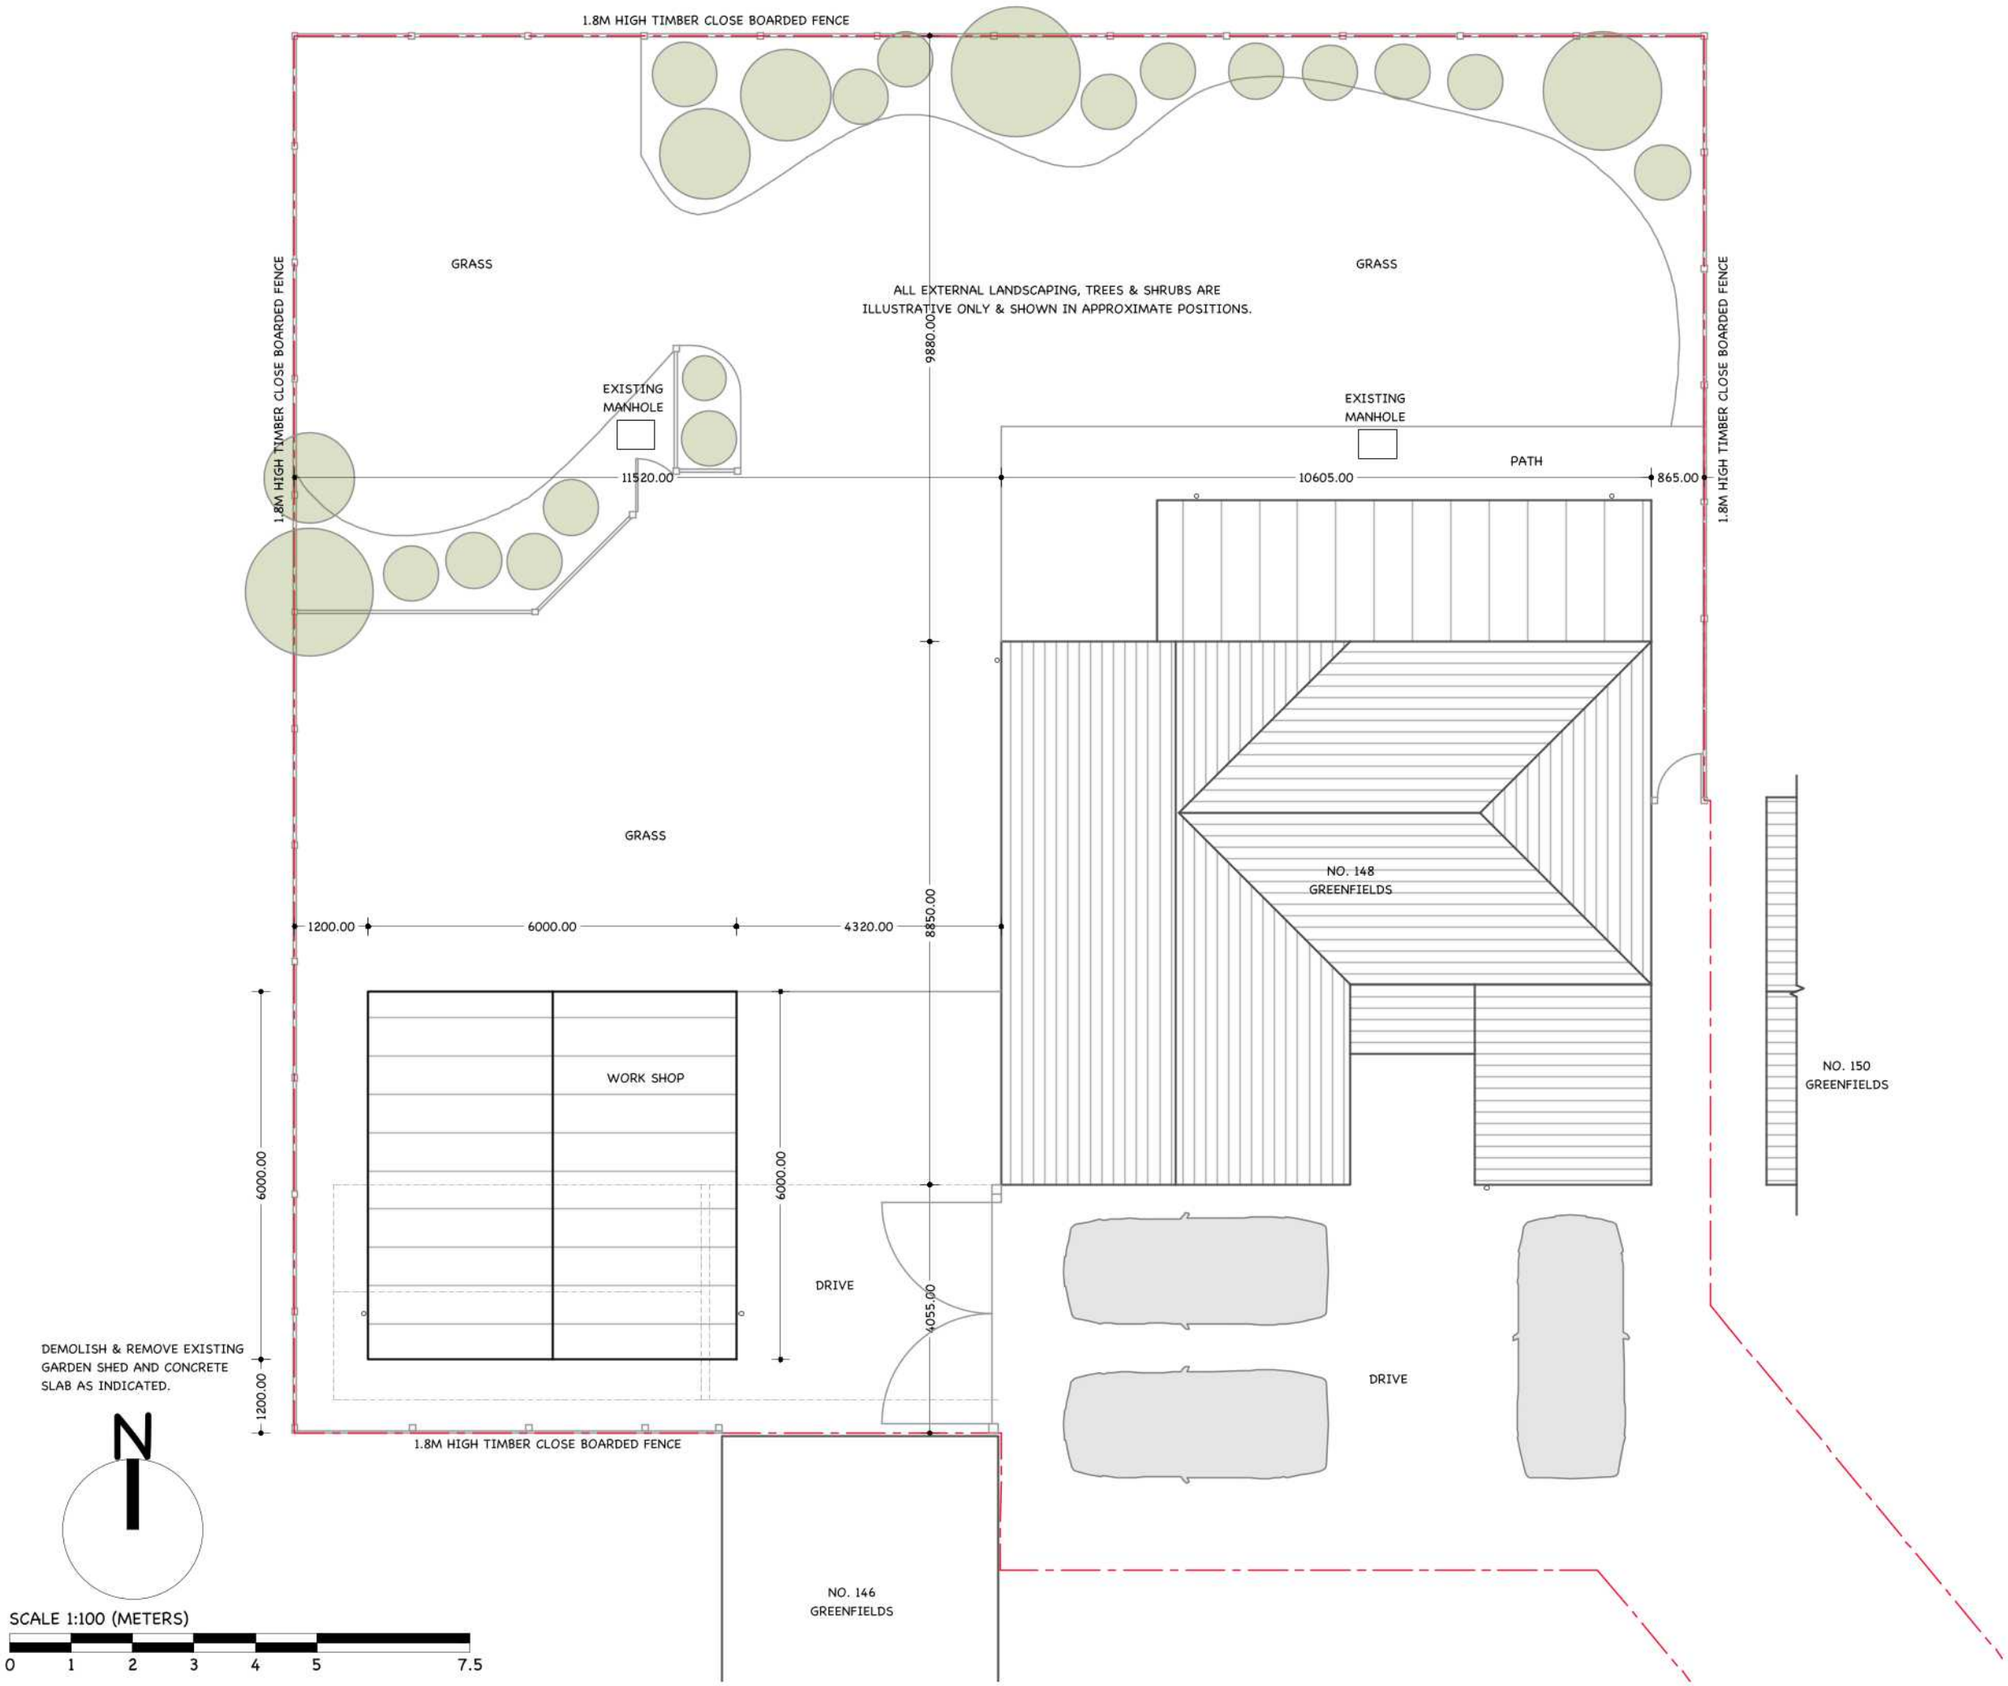

DEMOLISH & REMOVE EXISTING GARDEN SHED AND CONCRETE SLAB AS INDICATED.

N

SCALE 1:100 (METERS)

0 1 2 3 4 5 7.5

B	01.10.24	Red Line Updated
A	27.09.24	First Issue

Revisions

Client: Mr & Mrs Watson

Project Address: 148 Greenfields, Earith, Huntingdon, Cambridgeshire PE28 3QR

Scale: 1:100@A3

Date: 27th September 2024

Trevor Smith Design
Architectural Designer
CIAT CHARTERED PRACTICE
Chartered Architectural Technologist
Castle Hill House, High Street, Huntingdon, Cambridgeshire PE29 3TE
T: 01480 400693 E: trevor@trevorsmith.design W: www.trevorsmith.design

Project Number: 229 **Drawing Number:** 3-01 **Revision:** B