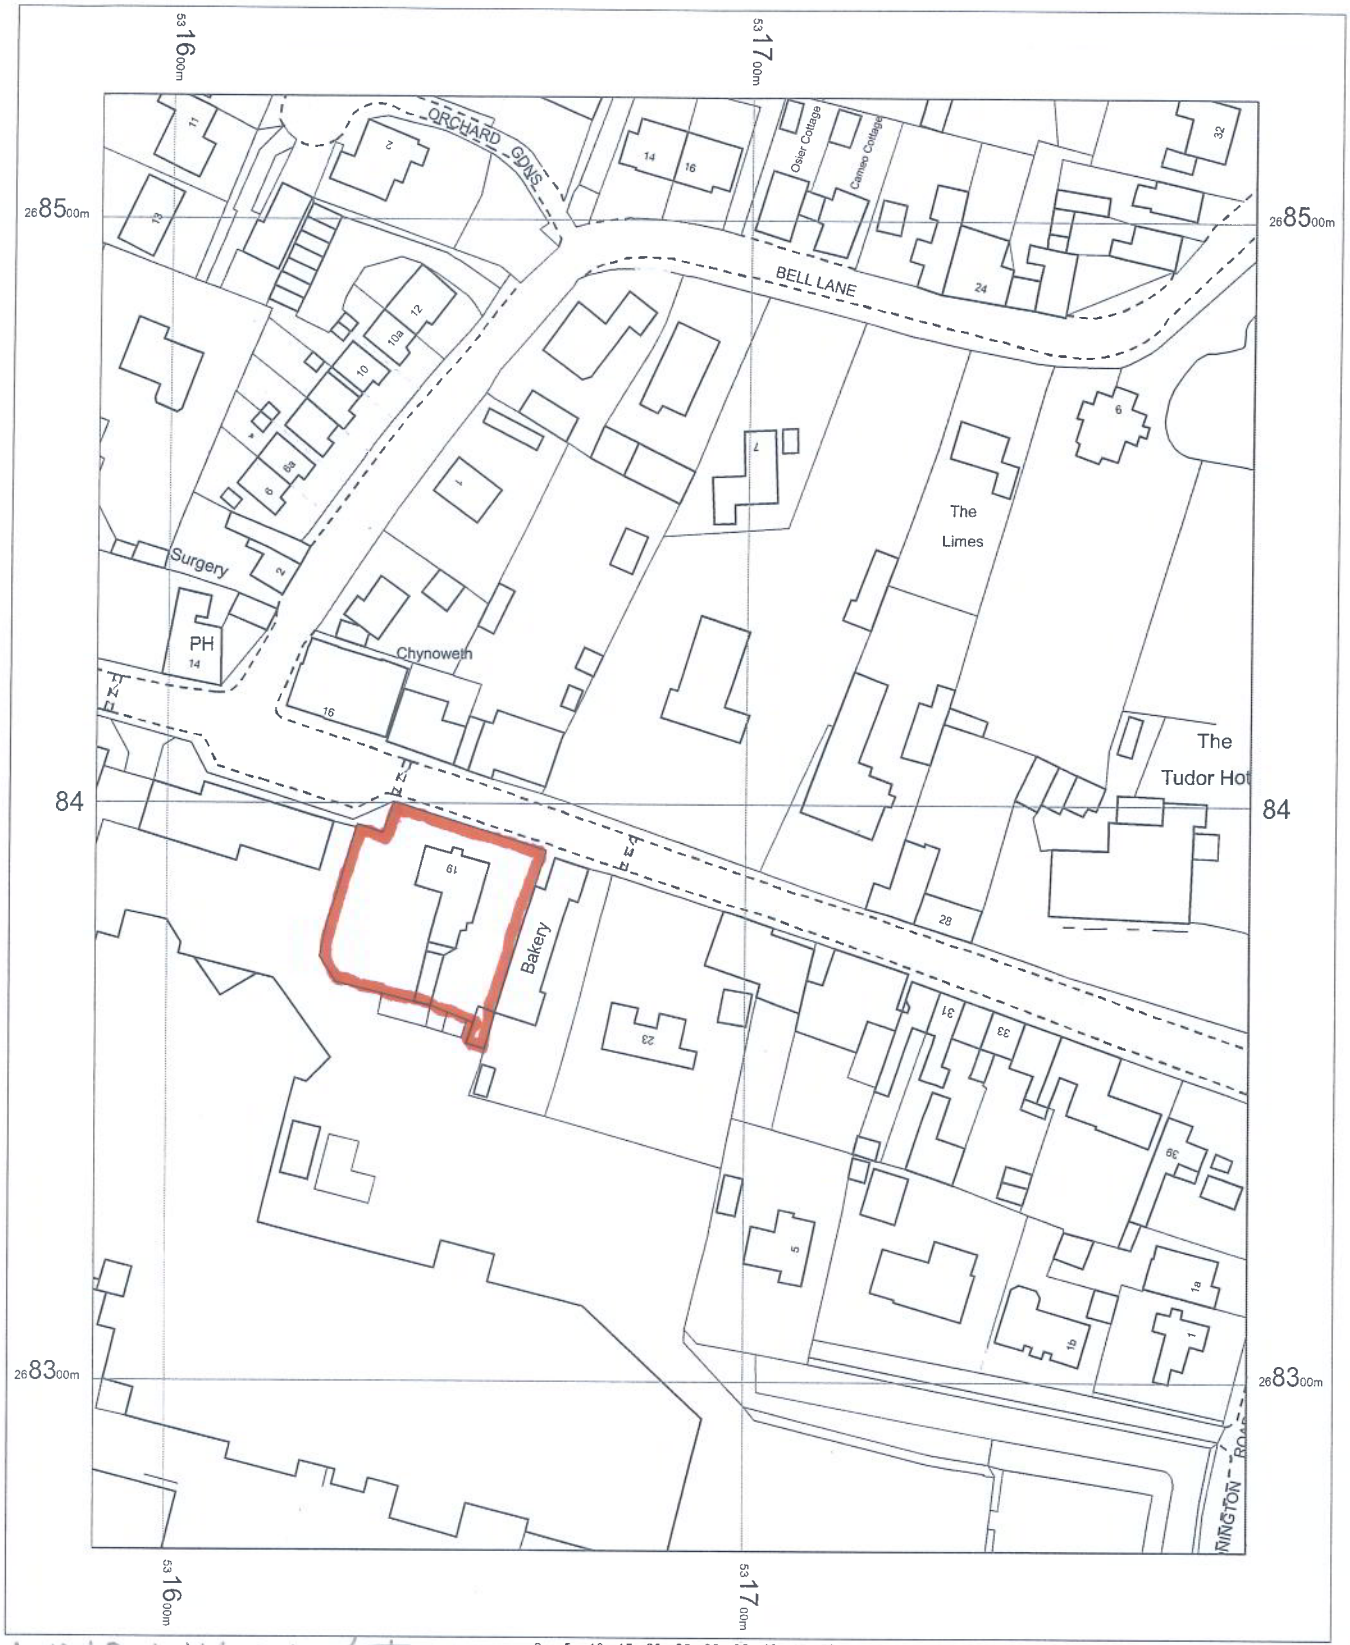


0 5 10 15 20 25 30 35 40 45 50
m

N° 19 HIGH ST
FENSTANTON.

LOCATION
PLAN
1:1250

1357. LP.

OS MasterMap 1250/2500/10000 scale
11 March 2016, ID: BW1-00510308
maps.blackwell.co.uk

1:1250 scale print at A4, Centre: 531688 E, 268396 N

©Crown Copyright Ordnance Survey. Licence no. 100041040

PITTS ARCHITECTS
12 THE WAITS ST IVES HUNTINGDON
CAMBS PE27 5BY
Tel: 01480 466213

N

BLACKWELL'S
www.blackwellmapping.co.uk
TEL: 0113 245 2623
comments@maps.blackwell.co.uk