
Figure 2: BS5837:2012 Default specification for protective barrier

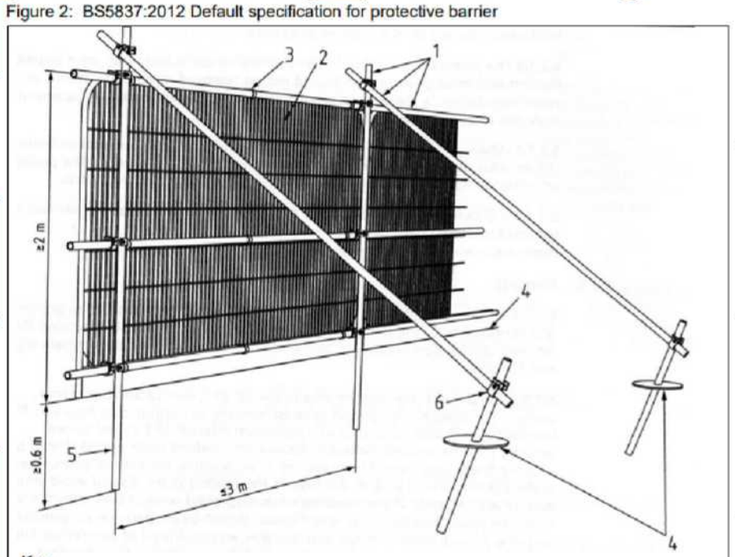

Key

1. Standard scaffold poles.
2. Heavy gauge 2 metre tall galvanised tube and welded mesh infill panels
3. Panels secured to uprights and cross members with wires ties
4. Ground level
5. Uprights driven into the ground until secure (minimum depth 0.6 metres)
6. Standard scaffold clamps

A metalled surface shall be provided for a minimum distance of 5m (HATCHED AREA) along the access road from its junction with the public highway. Surface to be block paving for the first 5m. Remaining drive to be Gravel.

TREE PROTECTION FENCE LINE (ORANGE)

- AVOID USE OF ROOT PROTECTION AREAS, NO VEHICULAR ACCESS, PARKING OR STORAGE OF MATERIALS WITHIN THESE AREAS.
- AVOID AERIAL BRANCHES – IF NECESSARY THESE SHOULD BE PRUNED TO A MAXIMUM HEIGHT OF 3 METRES FROM GROUND LEVEL, FOR ANY REMAINING CLEARANCE BRANCHES TO BE TEMPORARILY TIED BACK
- SHOULD ANY ROOTS OVER 25MM DIAMETER BECOME EXPOSED, THESE SHOULD BE CUT WITH CLEAN, SHARP TOOLS AND BACK FILLED WITH SOIL AS SOON AS POSSIBLE, AND NOT LEFT OVERNIGHT. PLEASE CONSULT AN ARBORICULTURALIST SHOULD ANY LARGER ROOTS OR ENCROACHMENTS BE REQUIRED

0 10M

PROPOSED PLANNING CONDITION DISCHARGE PLAN
SCALE 1:200

TMV Architects
The Repeater Station
London Road
Norman Cross
Peterborough PE7 3TB

info@tmvarchitects.co.uk
01733 794 795
tmvarchitects.co.uk

Note
Contractors must work only to figured dimensions which are to be checked on site, any discrepancies are to be reported to the architect before proceeding.

All rights described in chapter IV of the copyright, designs and patents act 1988 have been generally asserted.

Information contained within this drawing is the sole copyright of TMV Architects and should not be reproduced or imported to a third party without written permission.

Rev.	Date	Details
A	20.11.2024	Updated to planners comments

PLANNING

Drawing Name
Proposed Site Plan - For Planning Condition Discharge

Project Name	Project No.	Dwg No.
THE MANOR, 1 TINKERS LANE, SAWTRY, PE28 5TF	631	013
	Rev. A	**Scale** 1:200 @ A3
	Drawn TMV	**Date** 18.10.2024