DETAILING BY JPT DESIGN

WWW.JPTDESIGN.CO.UK

Rectory Farm

31.

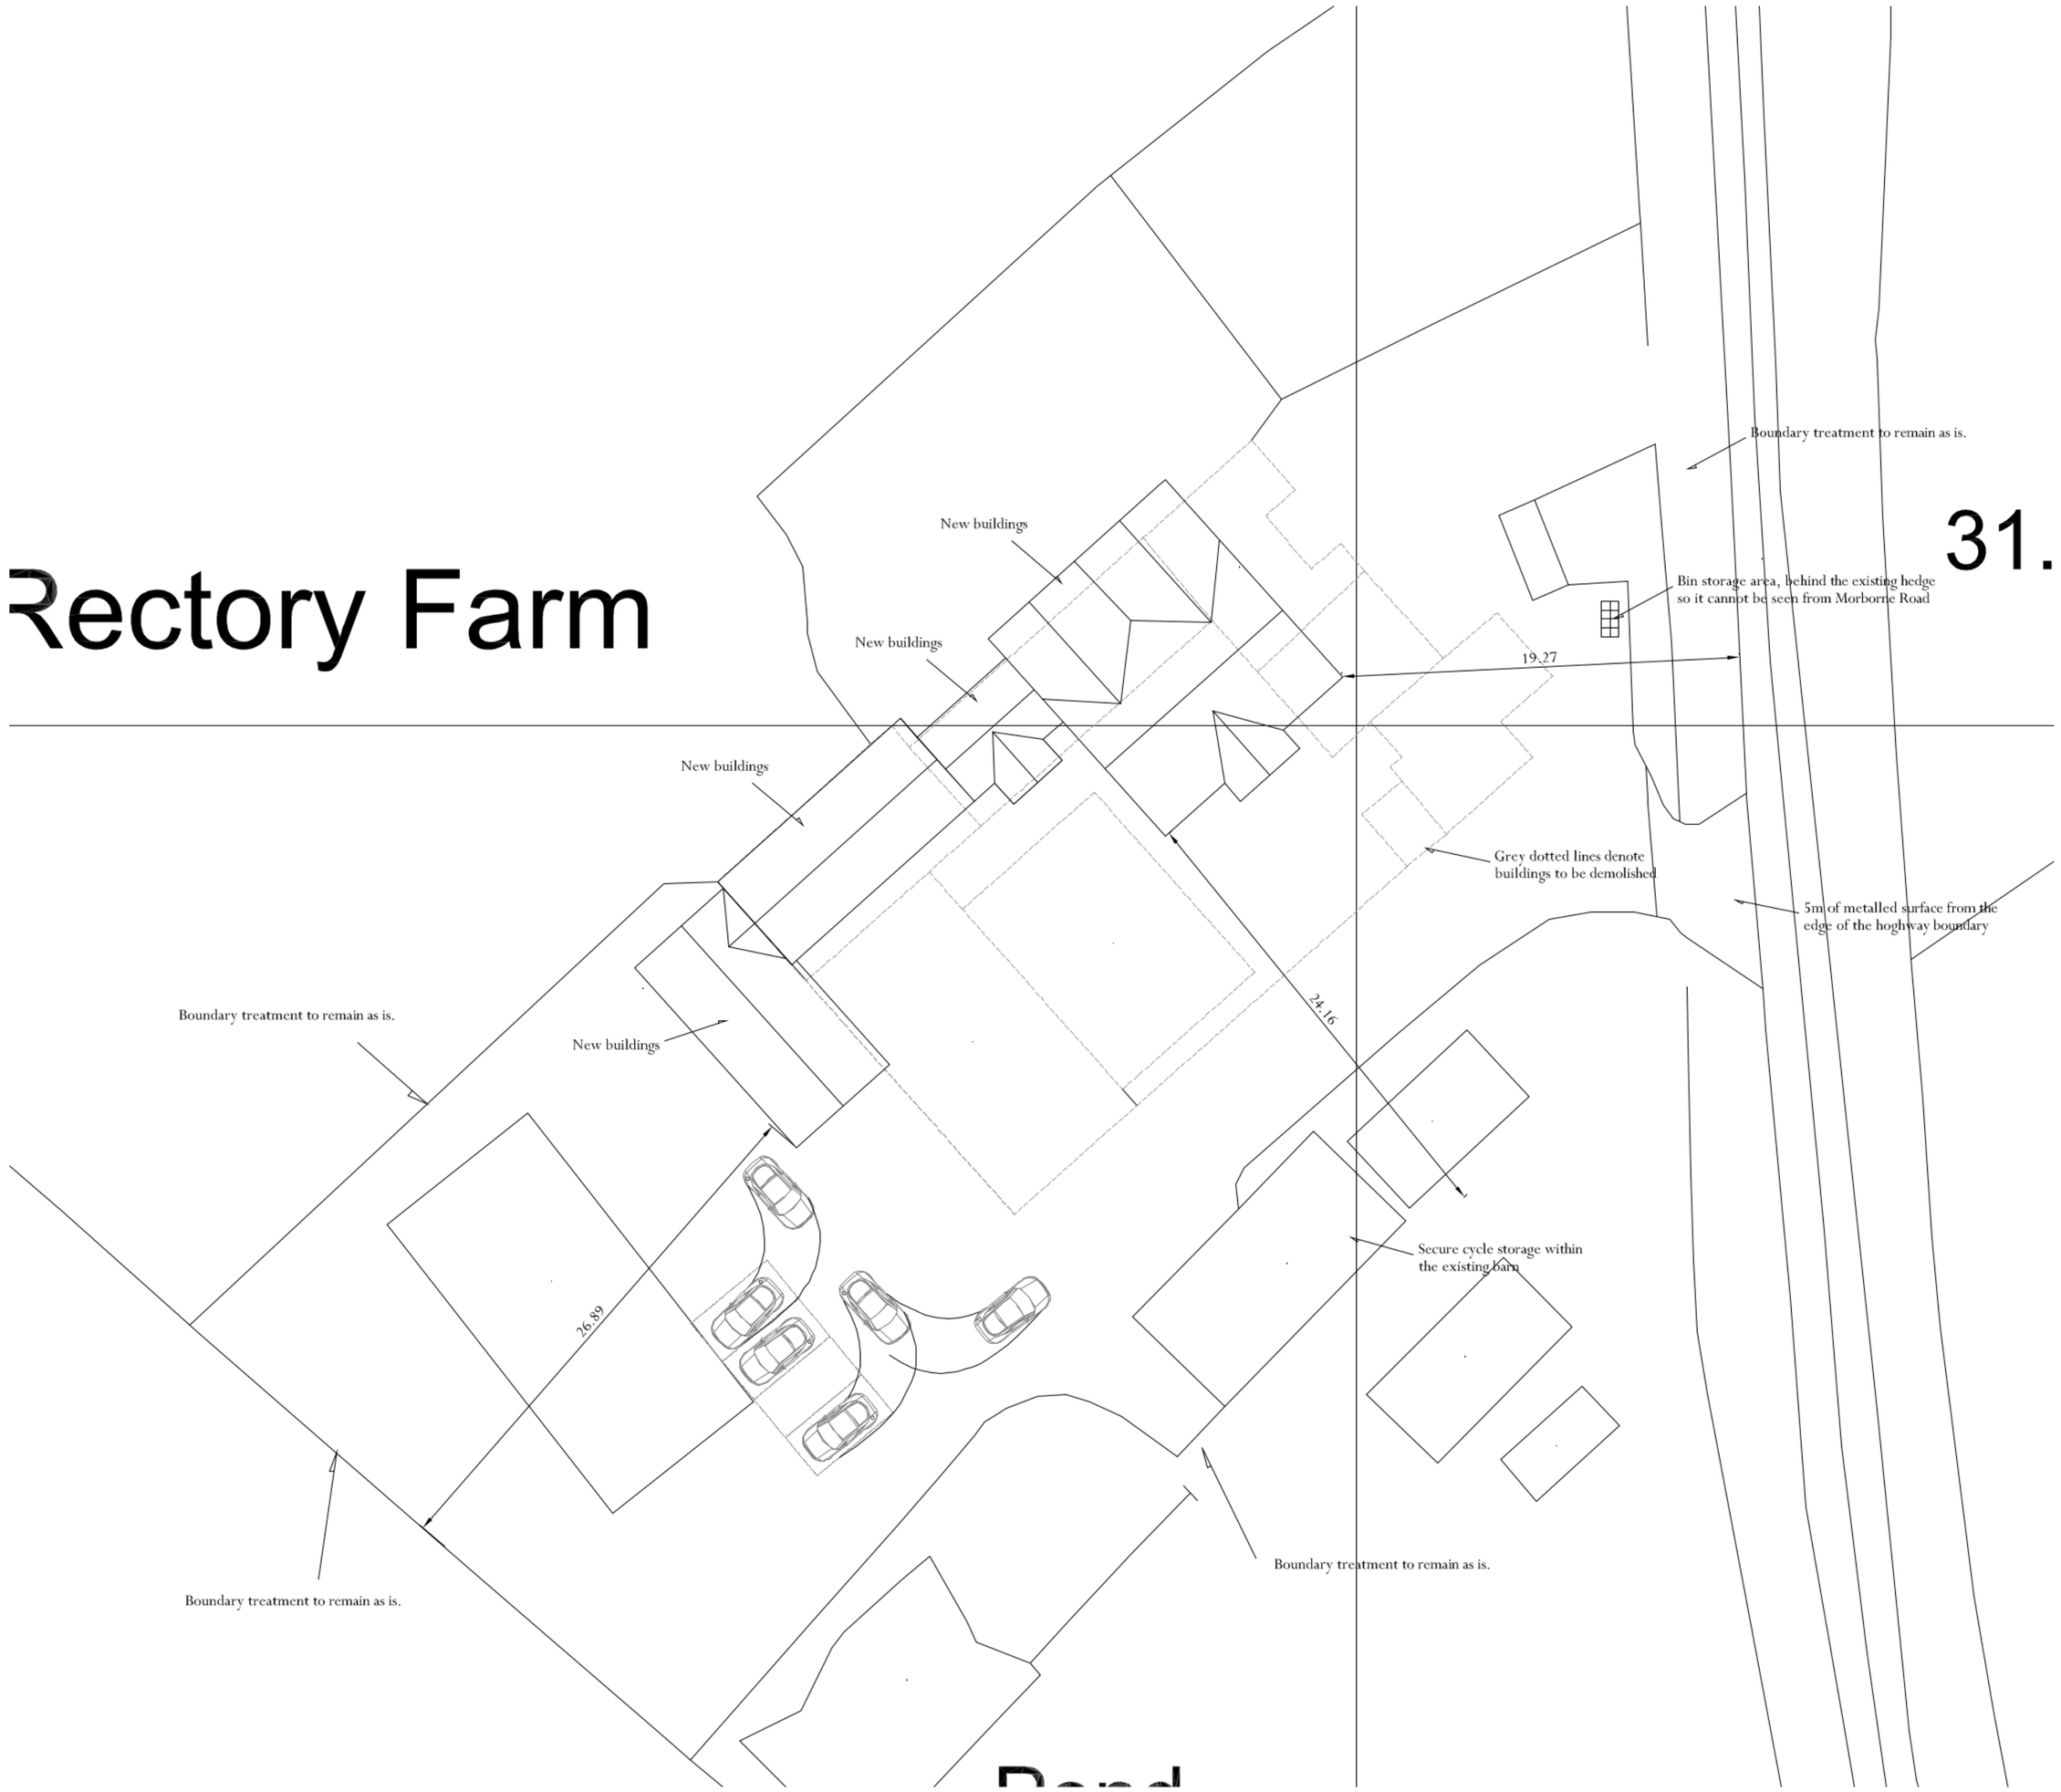

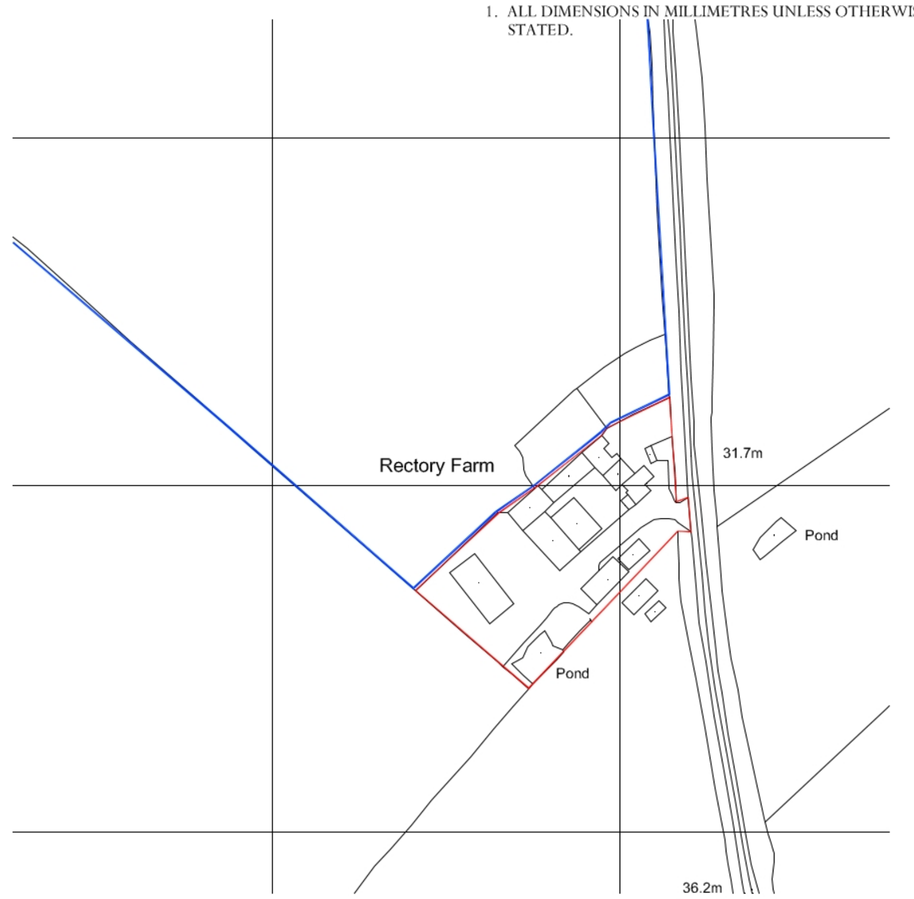

SITE LOCATION PLAN

SCALE 1:1250

NOTES :

1. ALL DIMENSIONS IN MILLIMETRES UNLESS OTHERWISE STATED.

partner LABC

N

This plan includes the following Licensed Data: OS MasterMap Black and White PDF Location Plan by the Ordnance Survey National Geographic Database and incorporating surveyed revision available at the date of production. Reproduction in whole or in part is prohibited without the prior permission of Ordnance Survey. The representation of a road, track or path is no evidence of a right of way. The representation of features, as lines, is no evidence of a property boundary.
© Crown copyright and database rights, 2016. Ordnance Survey 0100031673.

SCALE RULER

1:1 1:100 1:20 1:200 1:5 1:50 1:1250 1:2500

JPT DESIGN

RESIDENTIAL PLANNING & DEVELOPMENT ENGINEERING

THE STUDIO, 23 HALIFAX ROAD, UPPER CAMBOURNE CB23 6AX

WWW.JPTDESIGN.CO.UK

Drawing Title -

PROPOSED BLOCK PLAN - (Roof Plan)

Client - MR & MRS CHAMBERLAIN

Address - RECTORY FARM, MOREBORNE ROAD, FOLKSWORTH

Scale - AS SHOWN @ A1 Date - APRIL 23

Dwg. No. - JPT/CLN/0423/003 Rev. E