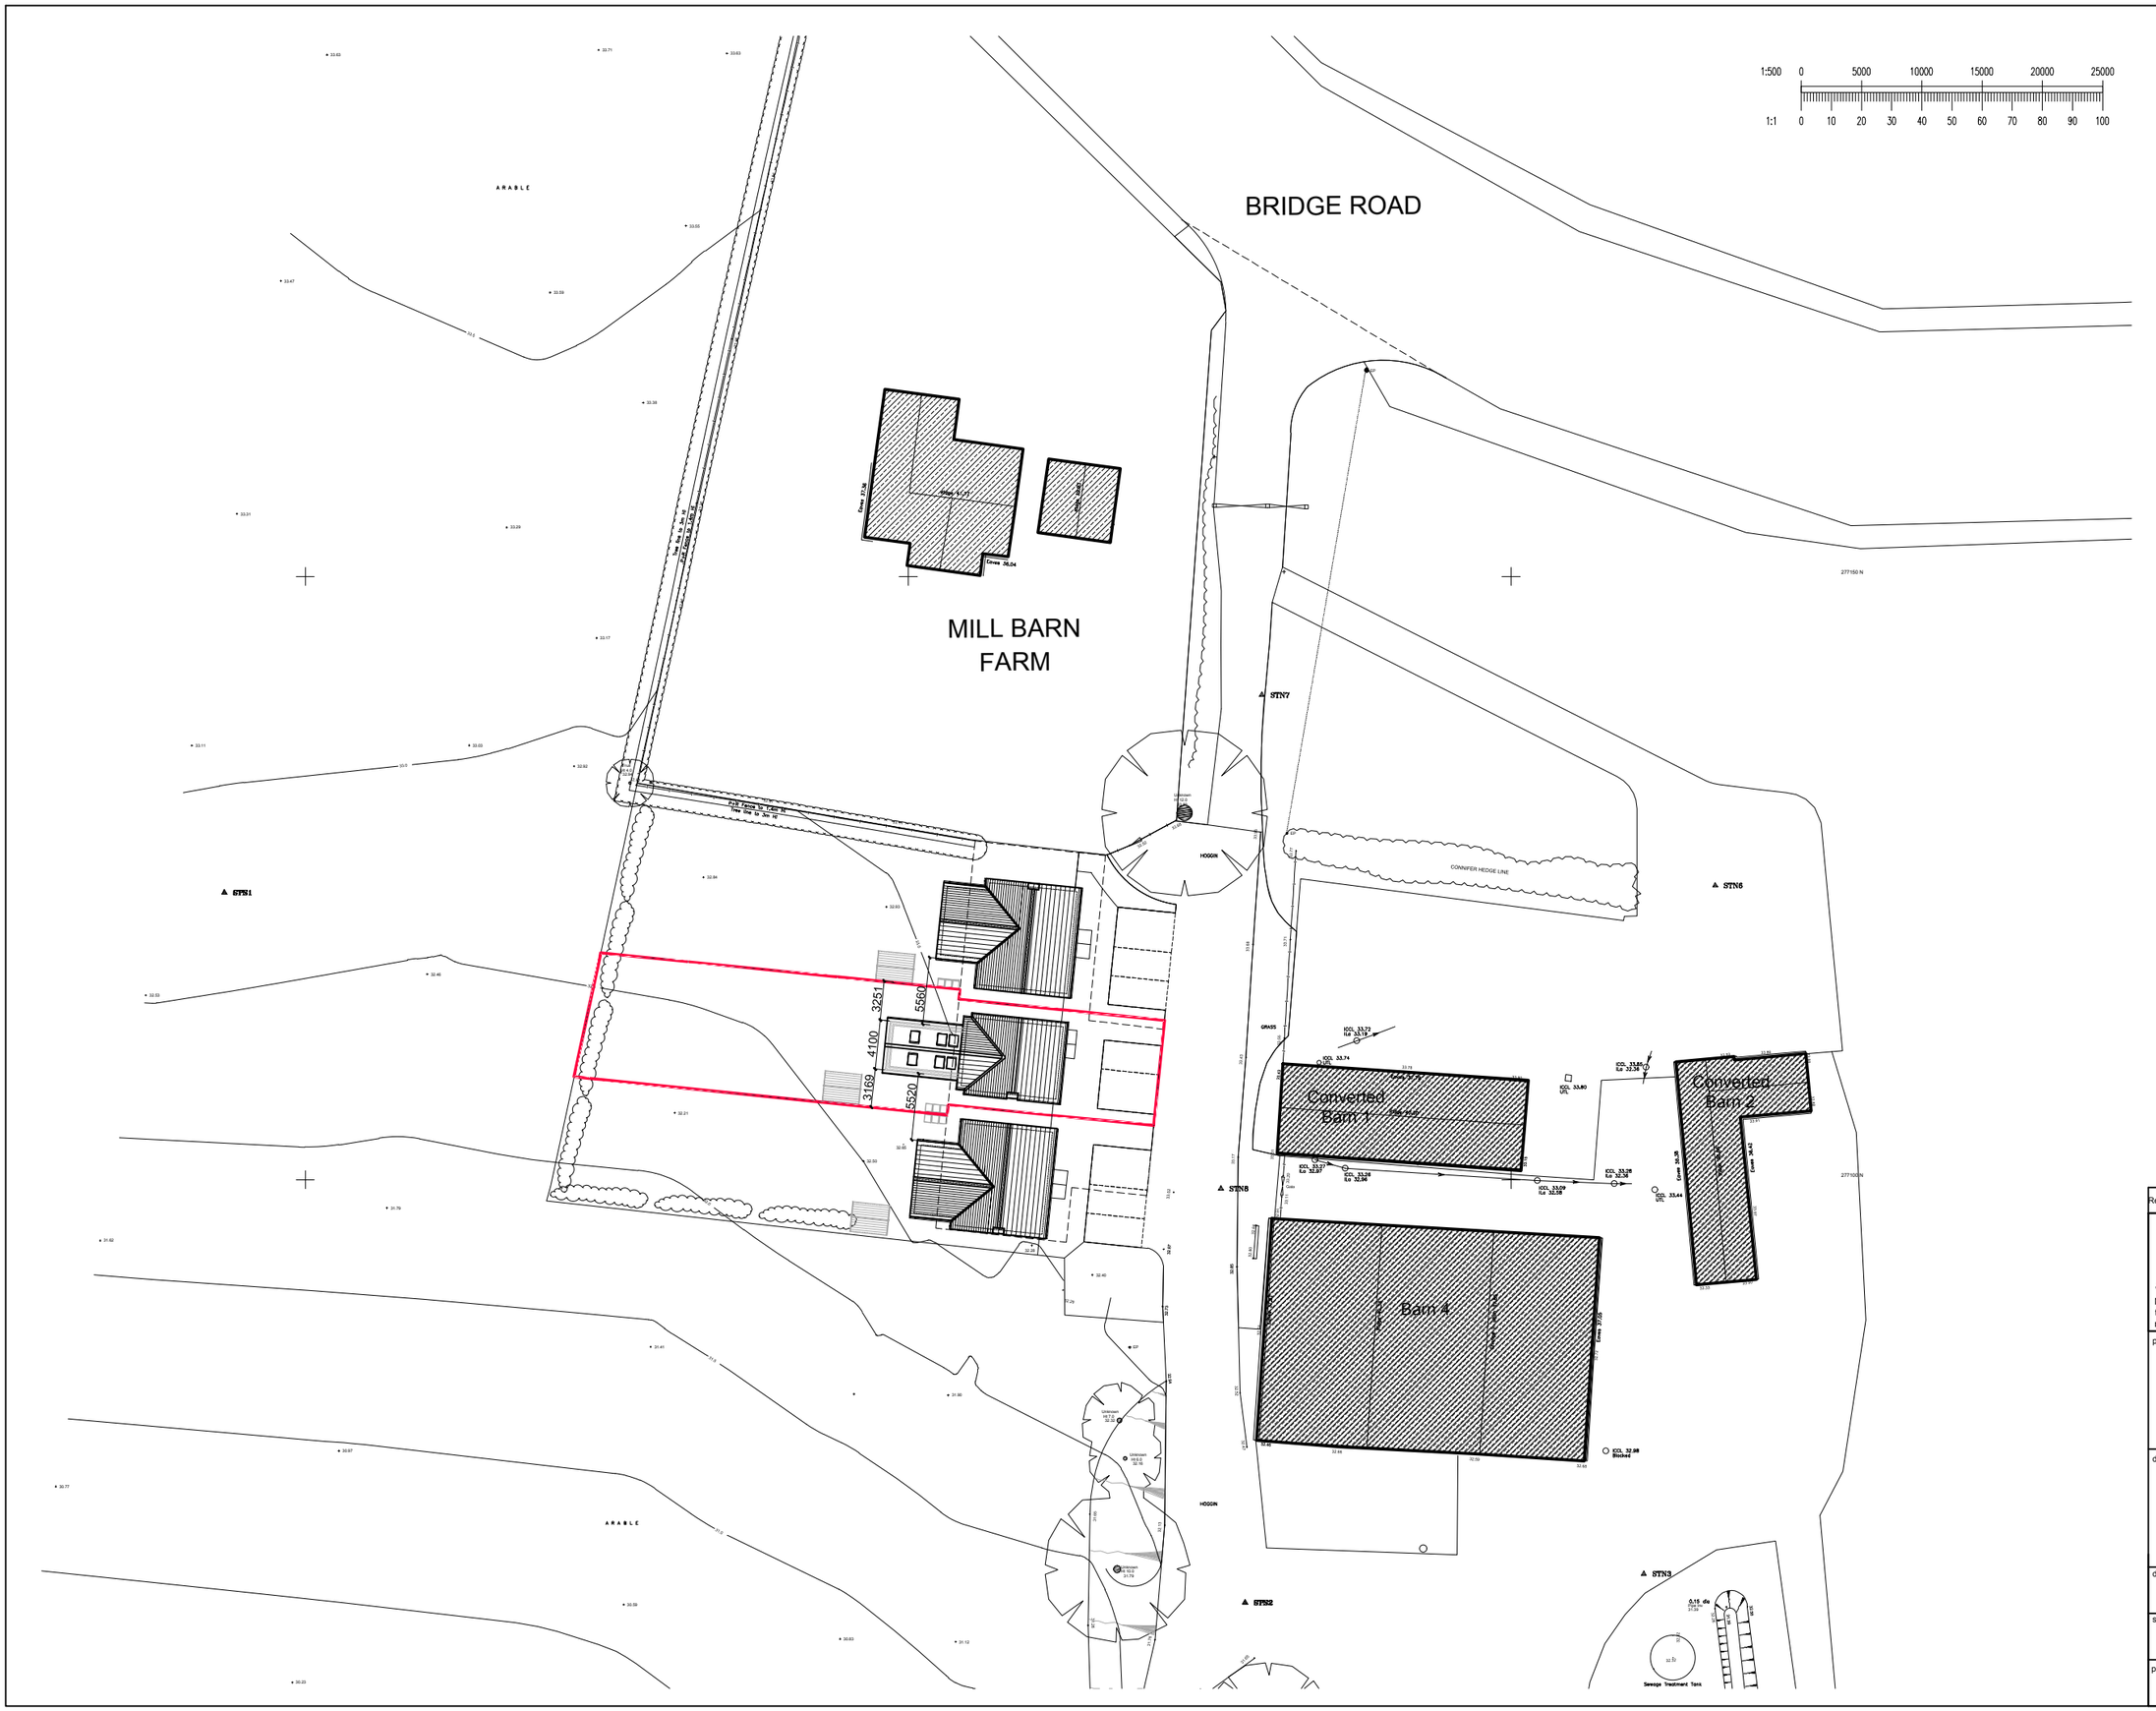

Rev.	Date	Drawn	Description

mk40 architects
Mk40 Architects Ltd
t: 01234 330646
mail@mk40architects.com ; www.mk40architects.com

project:

MILL BARN FARM
BROUGHTON
HUNTINGDON

drawing:

SITE PLAN
(AS PROPOSED)

drawing status:

STAGE 3 - PLANNING

scale:	date:	drawn:
1:500 @ A3	DEC 23	AT
project ref:	drawing no:	rev.
09698	102	B