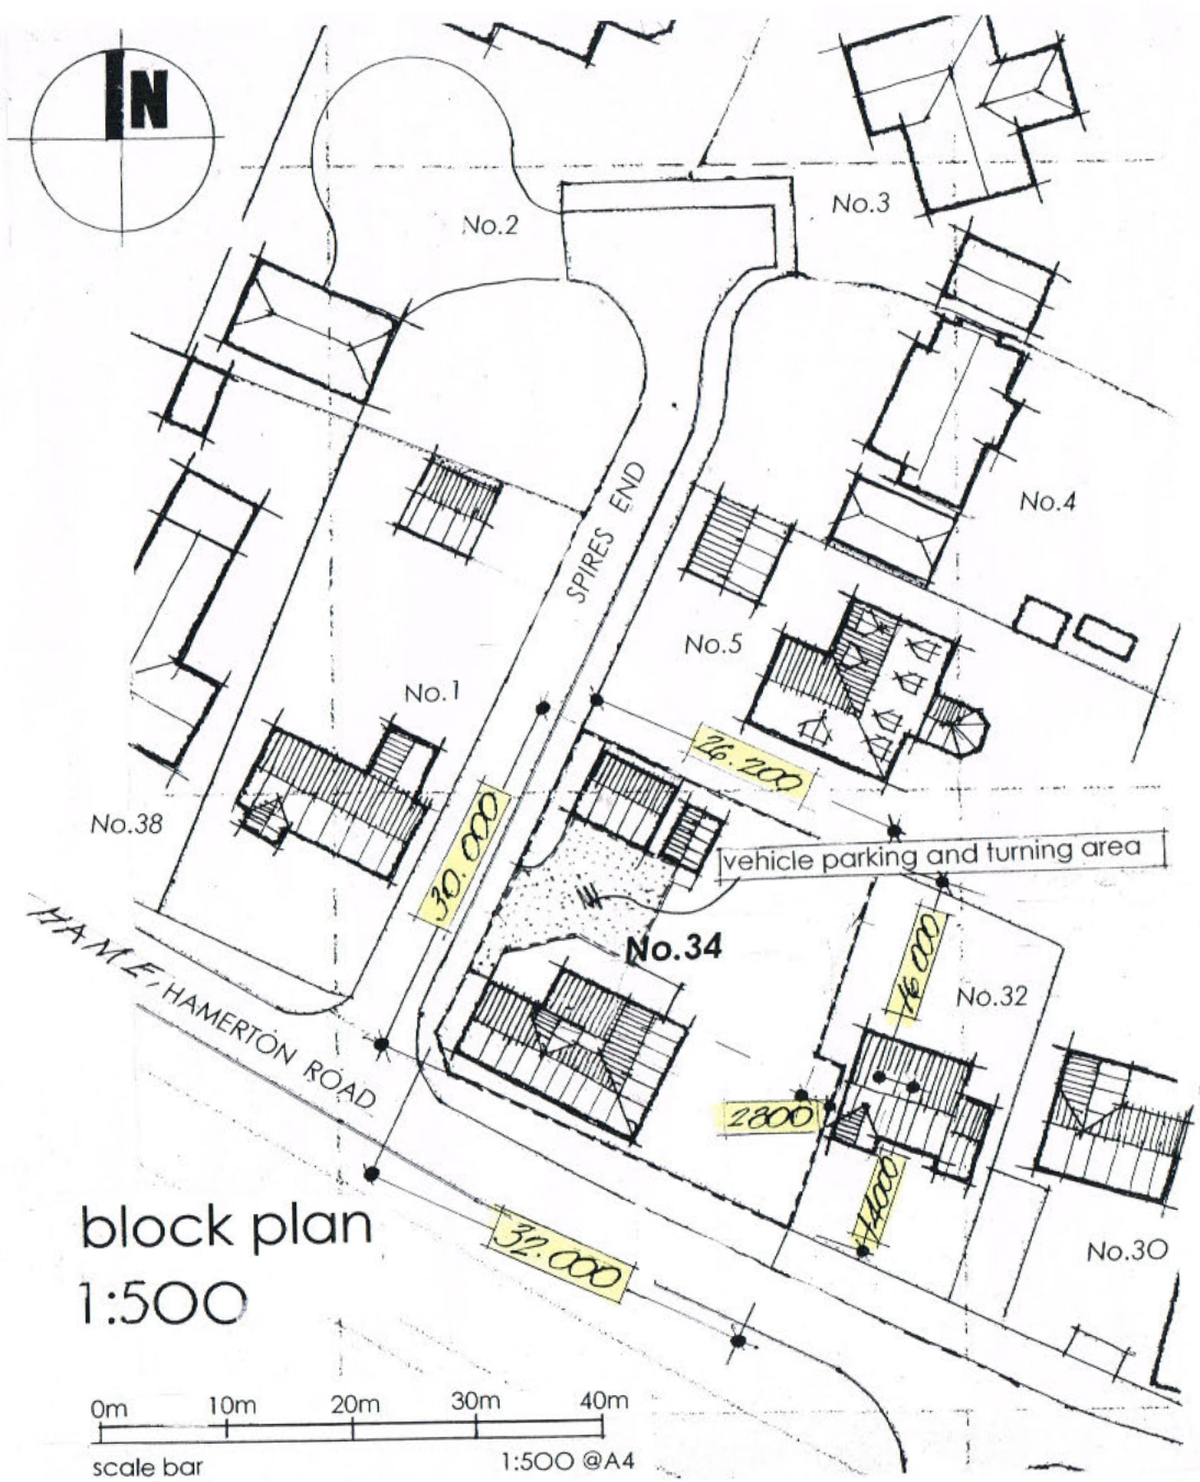

block plan
1:500

0m 10m 20m 30m 40m

scale bar 1:500 @A4

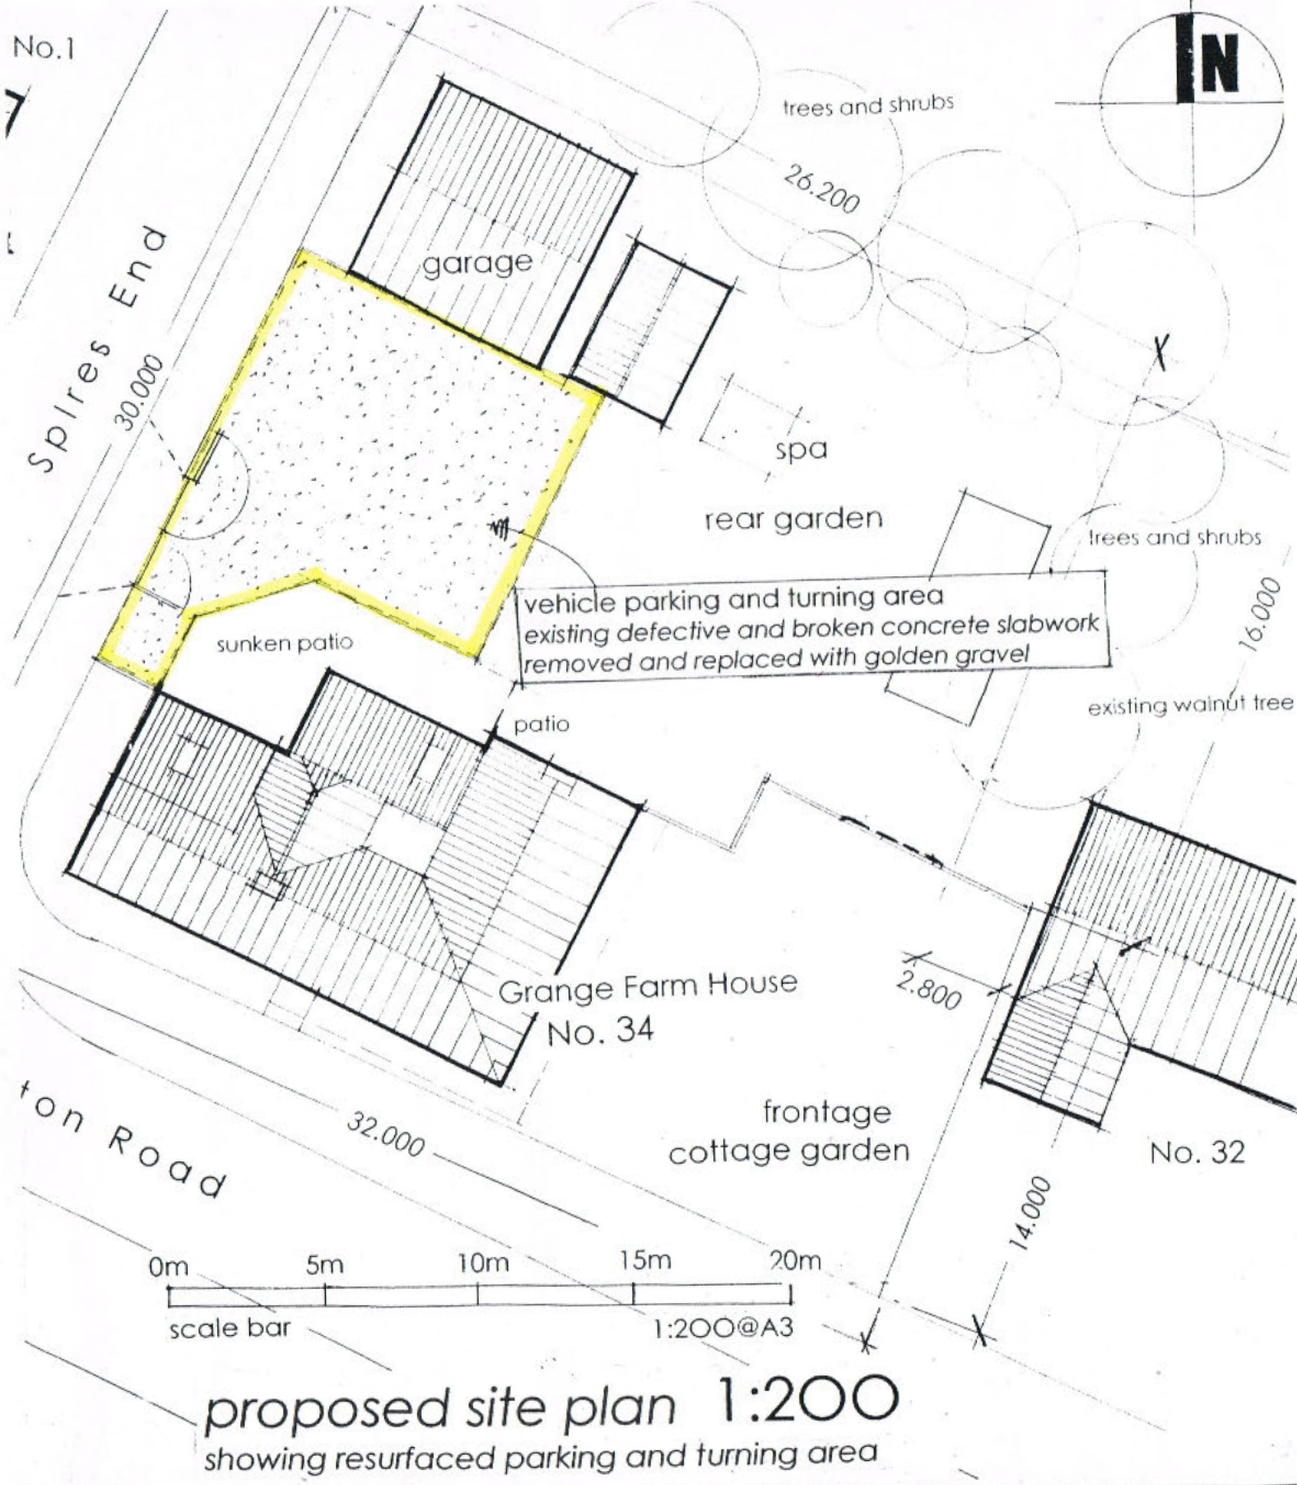

proposed site plan 1:200
showing resurfaced parking and turning area

GRIFFIN ASSOCIATES Oundle Peterborough mob: 07850 085320[redacted]

title
dimensioned block plan, proposed site plan

scale
1:00 1:200

date
11/23

rev

scheme
resurfacing to exist vehicle parking and turning area
34 Hammerton Road, Alconbury Weston

drawing no.
1614 – p – 02