
© RHOCHI ARCHITECTURE & DESIGN LTD

All dimensions to be checked on site and any discrepancies to be reported.
Units shown are in 'mm' unless otherwise stated.

0 10 20 50 100 125m

scale - 1:2500

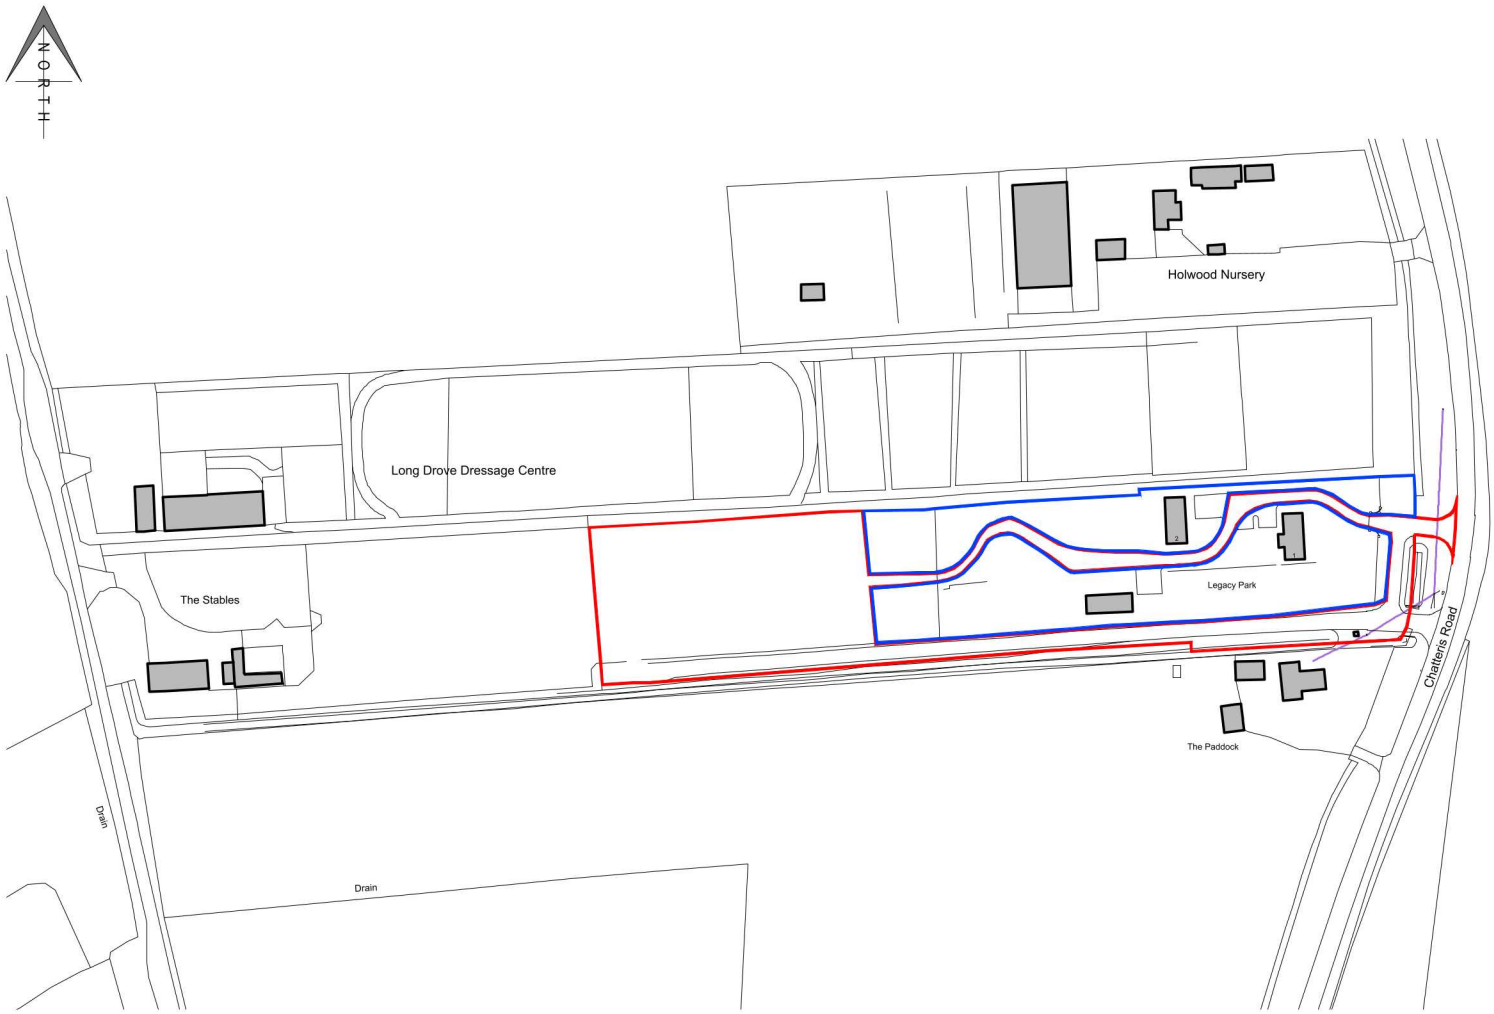

© Crown copyright and database rights 2019 OS 100041041

Location Plan

P R O J E C T :
Proposed Change of Use at Legacy Park, Chatteris Road, Somersham for Mr F Adams

D A T E :
Oct 26

S C A L E :
1:2500 @ A4

D R A W I N G T I T L E :
LOCATION PLAN
Pitches 5-8

S H E E T :
PC-162-LOC1

R E V :
-

RHOCHI ARCHITECTURE & DESIGN LTD
WWW.RHOCHI.CO.UK 01354 742703