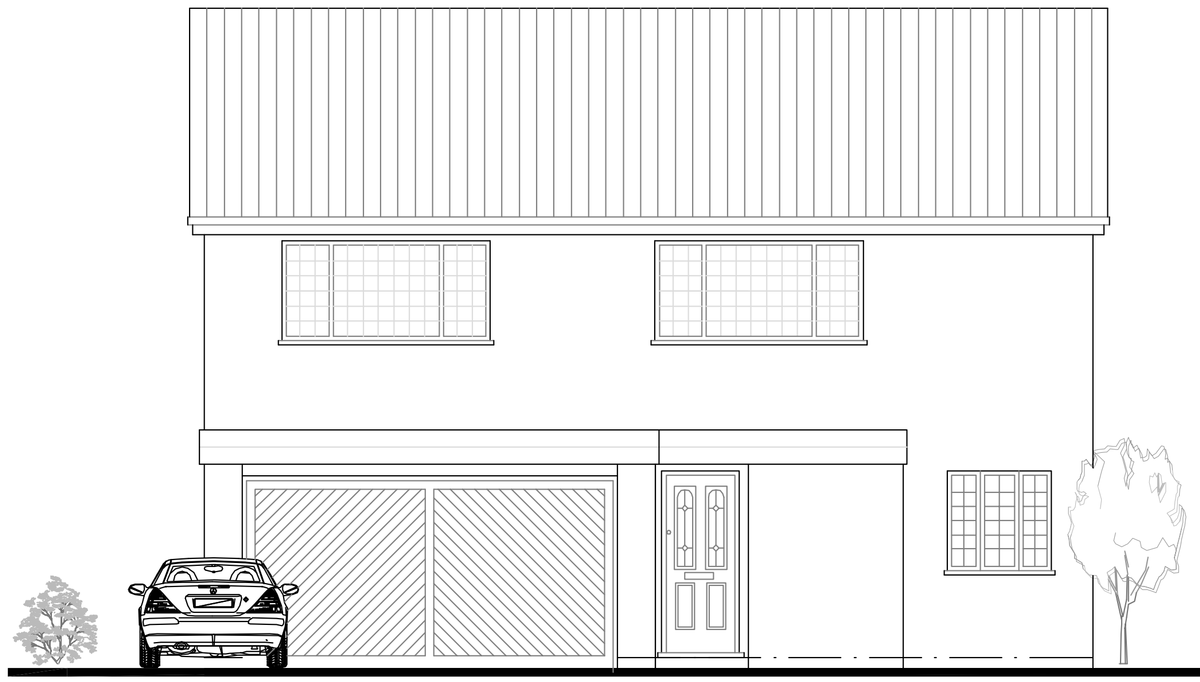

EXISTING FRONT ELEVATION

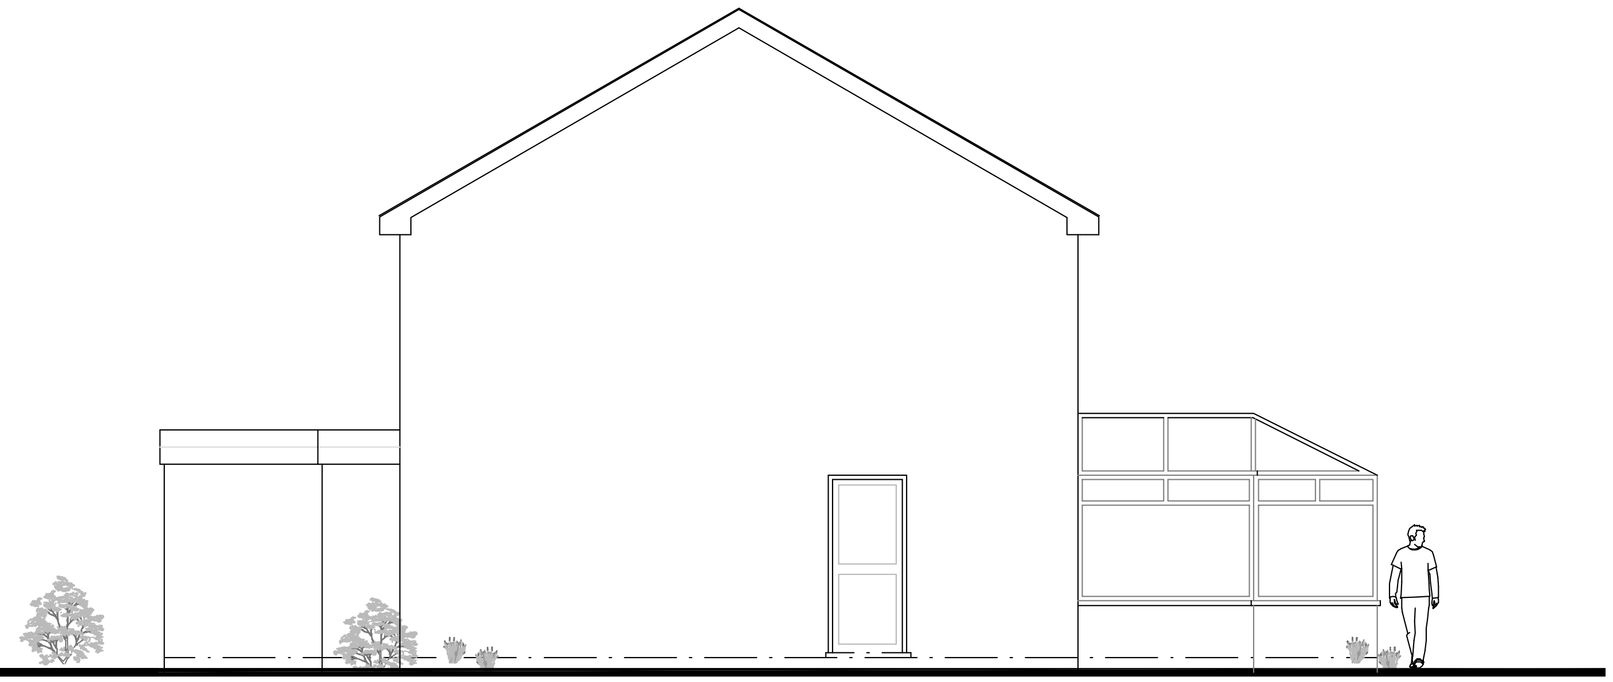

EXISTING SIDE ELEVATION

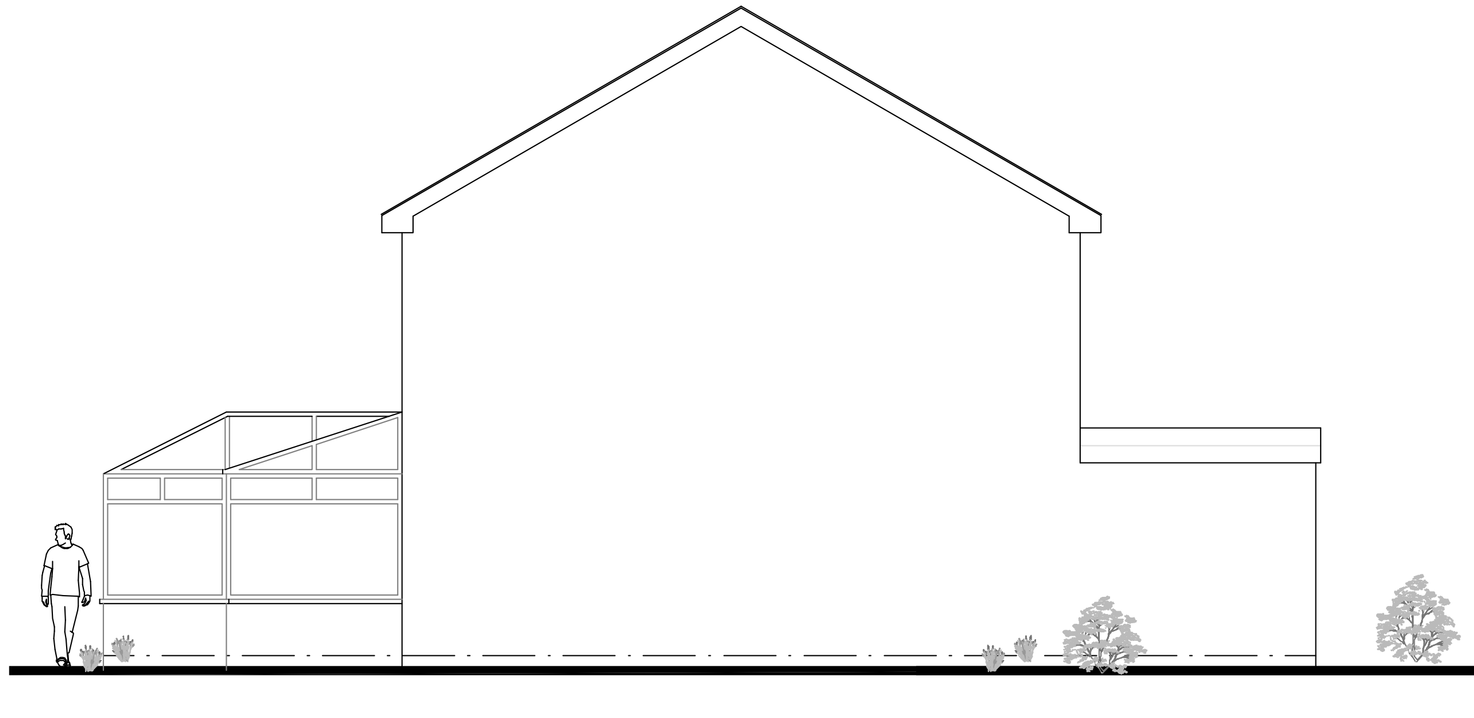

EXISTING SIDE ELEVATION



EXISTING REAR ELEVATION

©

Drawn by:
G P Melanie
Architectural Design

35 Beauchamp Close, Eaton Socon, Cambs PE198BU
email: ginomel@hotmail.com
web site: www.gpmelanie.co.uk
Phone: 01480 210993

NOTES

This drawing is to be read in conjunction with the construction notes provided. All dimensions to be checked on site by builder and not scaled from this drawing. This is an architectural drawing for submission to the Local Planning Department only.

REVISIONS

Client:	Mr & Mrs Kitcher
Location:	5 Milton Avenue Eaton Ford St Neots Cambs
Project:	Proposed Front & Rear Ground Floor Extension
Title:	Existing situation drawing.
Scale:	1:50,1:200 at A1
Date:	Oct 2024
Drg.No.	LK/AJD/01