Location Plan

Site Address: **8, The Paddocks, Hilton, PE28 9QT**

Date Produced: **10-Jun-2025**

Scale: **1:2500 @A4**

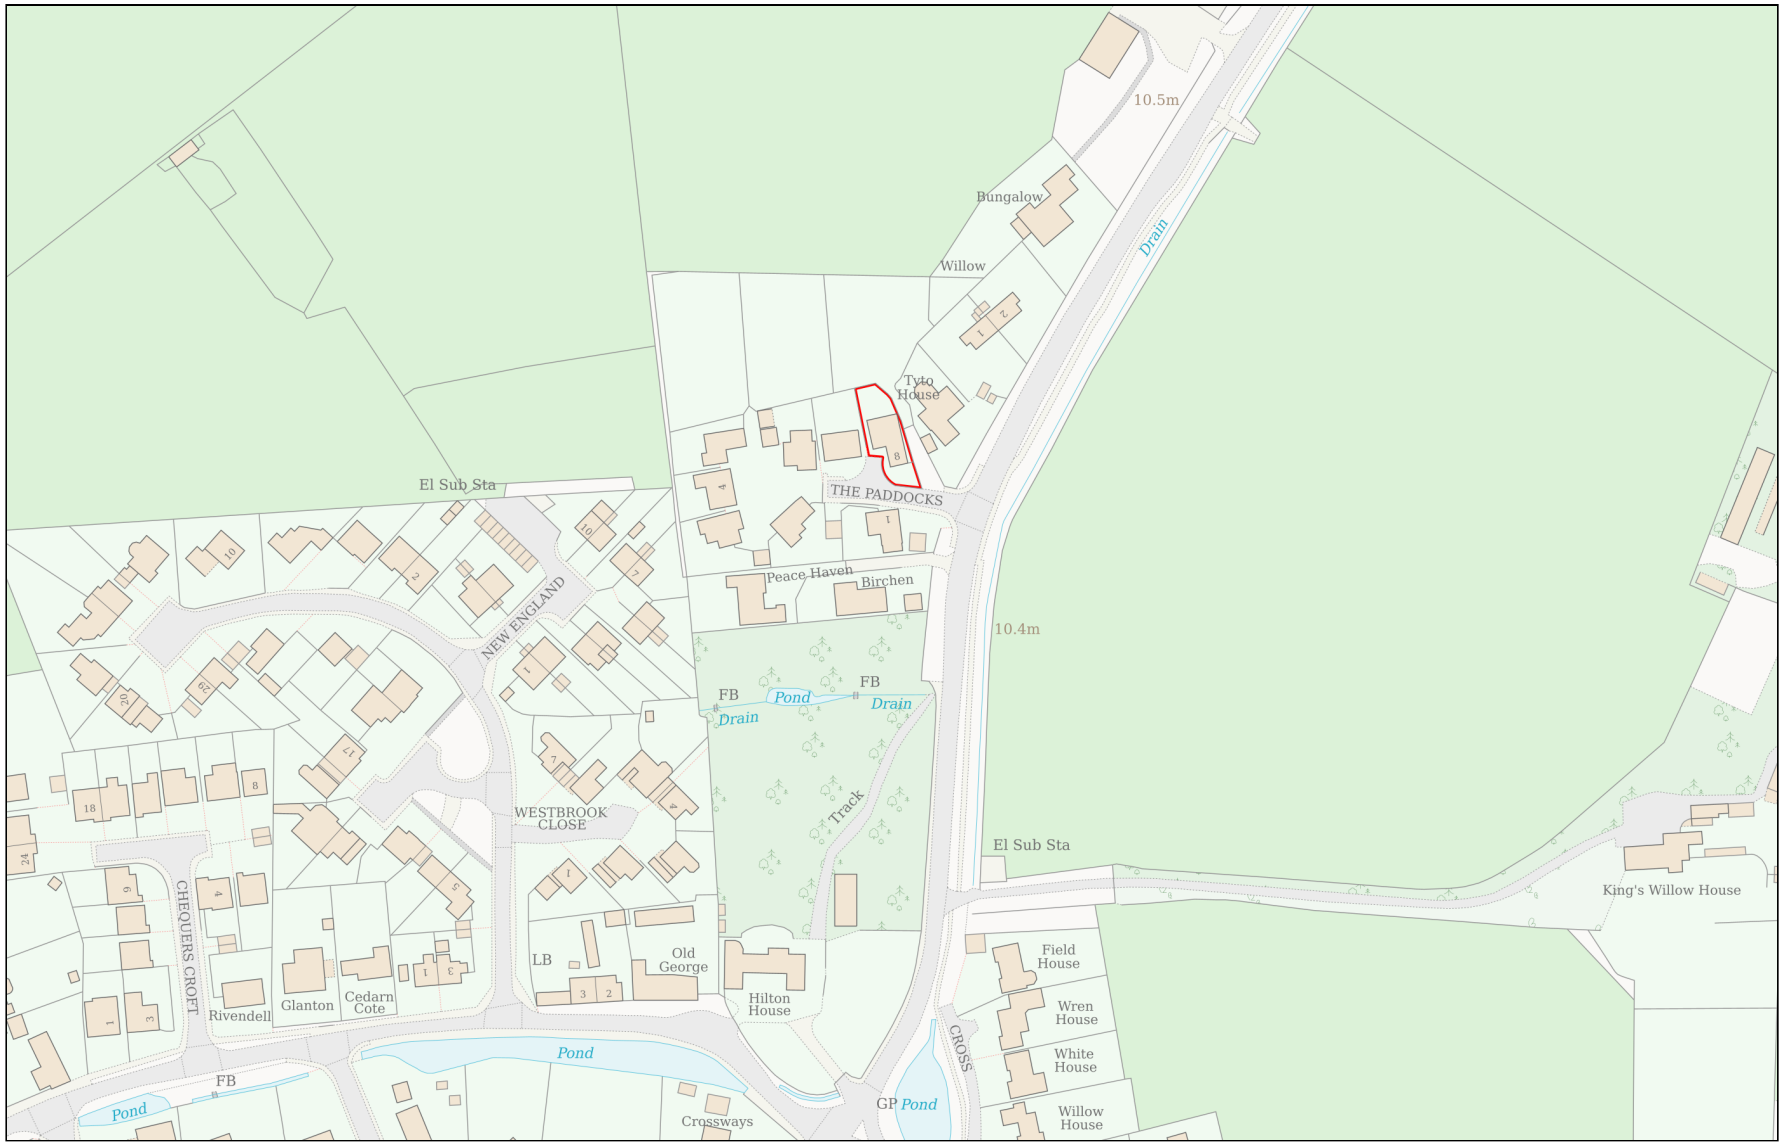

Planning Portal Reference: **PP-14088203v1**

Powered By TerraQuest

© Crown copyright and database rights 2025 OS 100042766