This drawing is copyright and may not be altered, traced, copied, photographed or used for any purpose other than that for which it is issued without written permission from David Hartley.

revisions:



North Elevation As Proposed

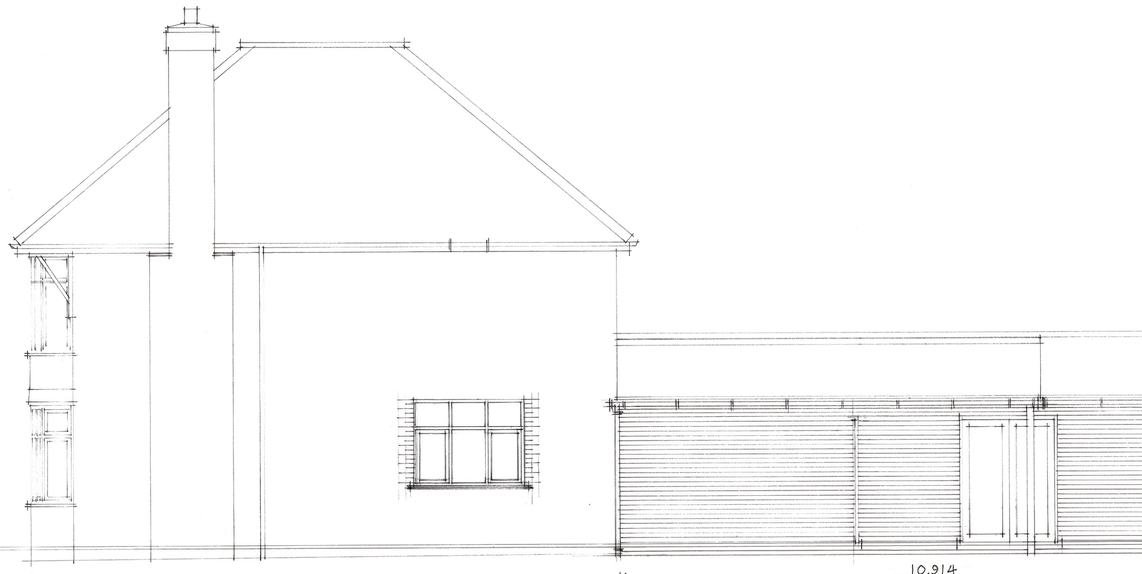

West Elevation As Proposed

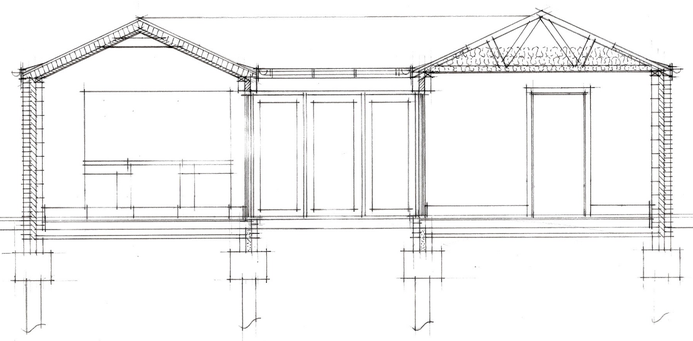

Section AA

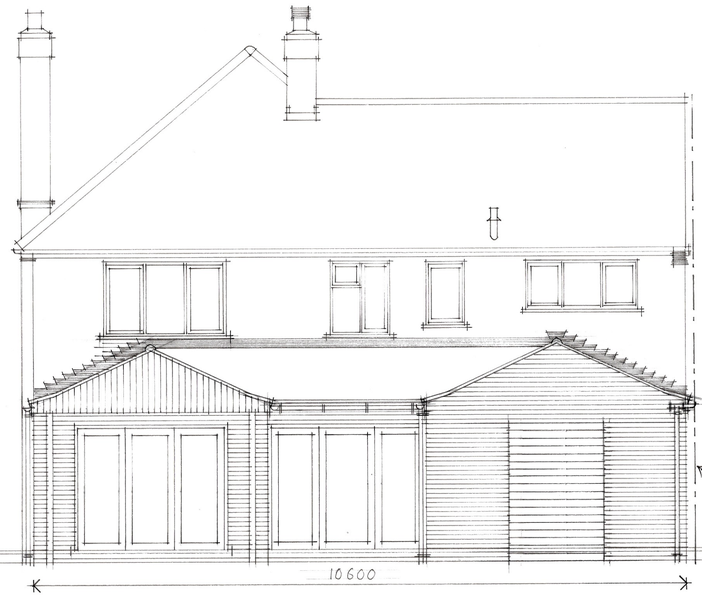

South Elevation As Proposed

David Hartley Associates
Architectural Design Services

22 High Street
Stilton
Peterborough
PE7 3RA

Tel 01733 244849
Mob 07748 154279
Email davidhartleyads@gmail.com
Website davidhartleyarchitecture.co.uk

client:
Mr R & Mrs N Mason
36 Biggin Lane
Ramsey
PE26 1NB

Replacement single storey rear & side extension, conversion of covered way to living accommodation & internal alterations

drawing:

Section & Elevations as Proposed

scale: 1:50
date: 05:06:2025
drawn by:
drawing no.: RNM 36/4