



Floor plan 1:100

0 1 2 3 4
metres

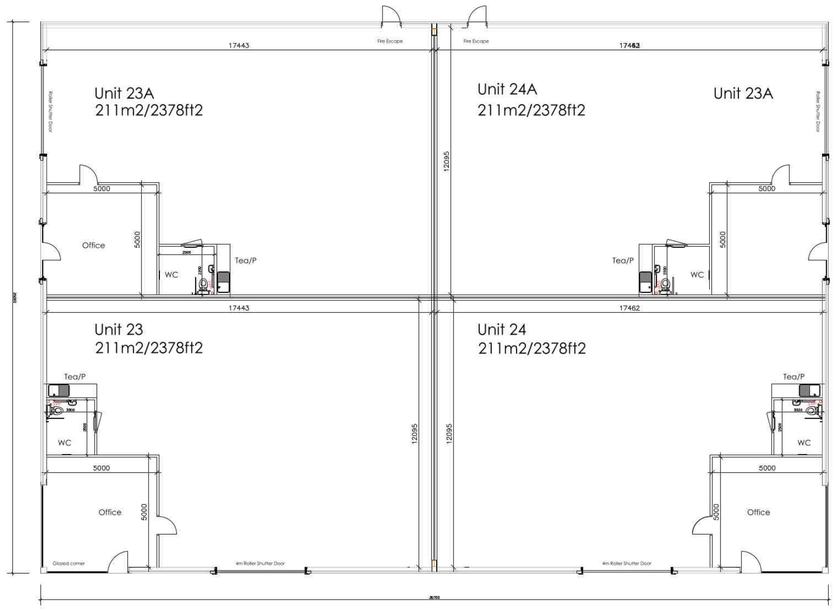

SITE PLAN 1:200


Planting Area - Tree in stockholm tree pit 1.2x1.2m

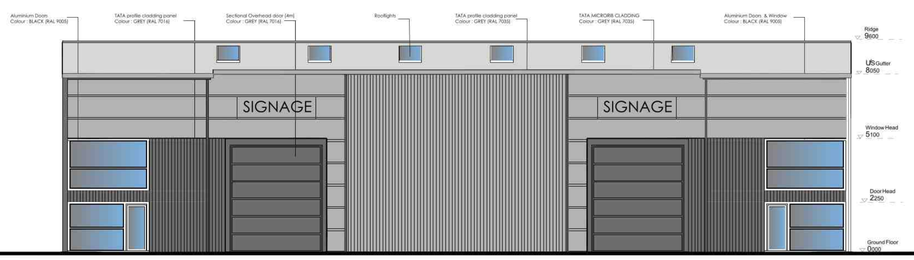


Front Elevation 1:100

SIGNAGE

0 1 2 3 4
metres

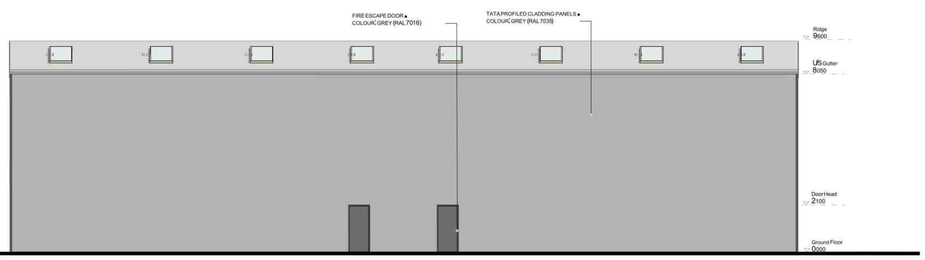

Rear Elevation 1:100

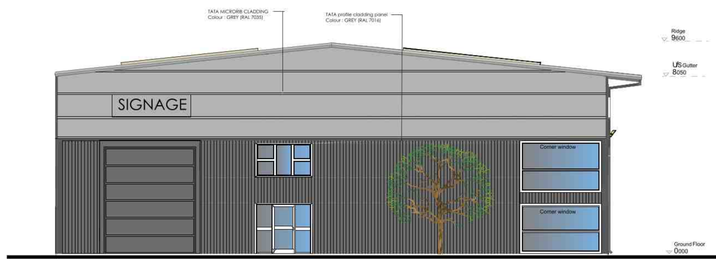

Side (East) Elevation 1:100



Side (West) Elevation 1:100

TAYLOR PLANNING & BUILDING

13 WEST DELPH
WHITTLESEY
PETERBOROUGH
01733 530757
WWW.TAYLORPLANNINGANDBUILDING.CO.UK

STATUS: SKETCH

PROJECT: UNIT 23-24 OAKWOOD

DRAWING TITLE : PROPOSED

DATE: 28-8-24 SCALE: 1:100

PROJECT NUMBER : P24123

DRAWING REFERENCE : SK01 BB